SE 1/4 OF SECTION 4-21-22

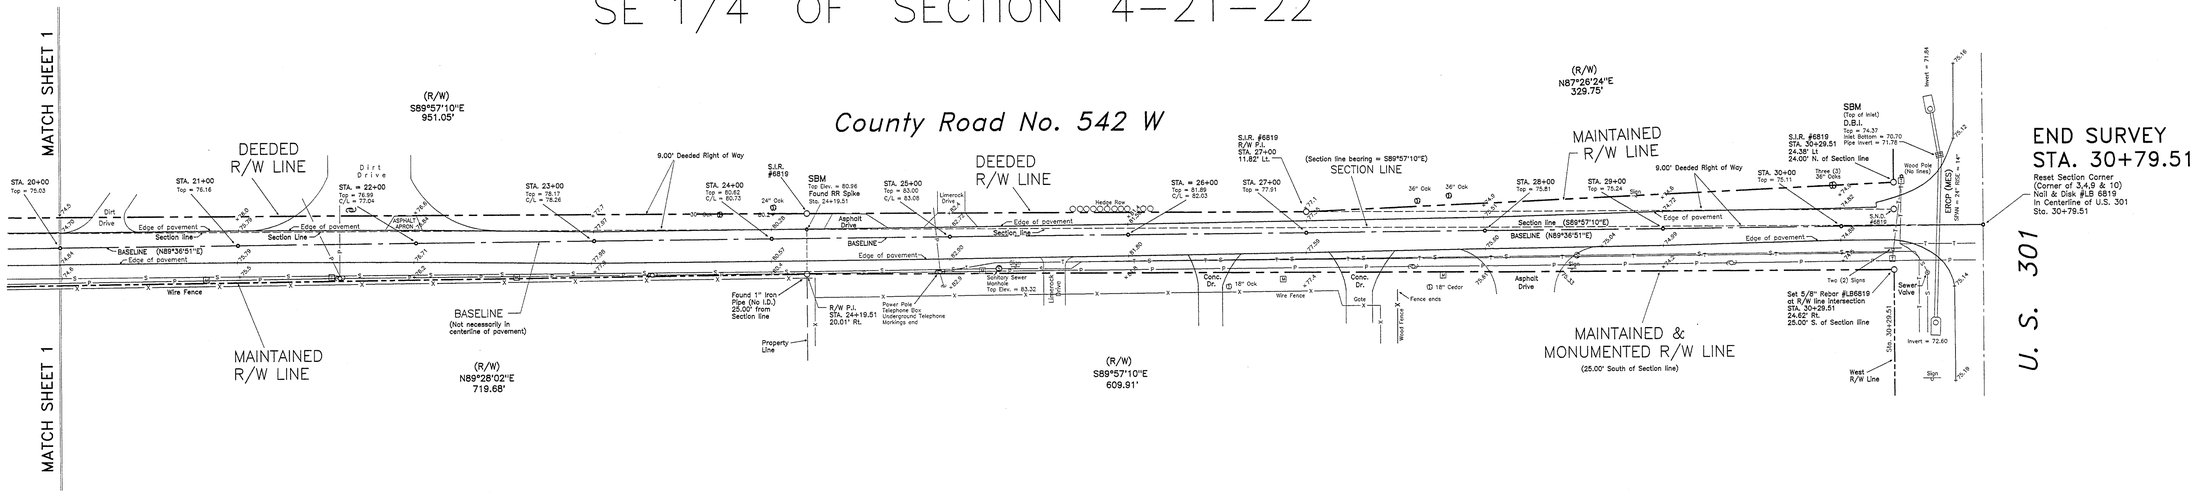

NE 1/4 OF SECTION 9-21-22

Legend/Abbreviations

ERCP = Elliptical Reinforced Concrete Pipe
STA. = Station
SBM = Site Benchmark
RR = Railroad
C/L = Centerline
I.D. = Identification
D.B.I. = Ditch Bottom Inlet
S.N.D. = Set Nail & Disk
R/W = Right of Way
MES = Mitered end section
ELEV. = Elevation
C.R. = County Road
P.I. = Point of Intersection
Rt. = Right
Lt. = Left
P.O.T. = Point on Tangent
S.I.R. = Set 5/8" Rebar
= Nail & Disk (Found) (See Baseline Note)
= Power/Utility Pole
= Guy Anchor
= Telephone Box
= Mailbox
= Sign
= Tree
= Telephone alongside Power Pole
= Sewer Valve or Manhole (as labelled)
—x— = Fence line
—S— = Sewer line
—T— = Underground Telephone line
—P— = Overhead Power Line

N

SCALE: 1" = 40'
SHEET SIZE: 24" X 36"

40 0 40 80 120
GRAPHIC SCALE – FEET