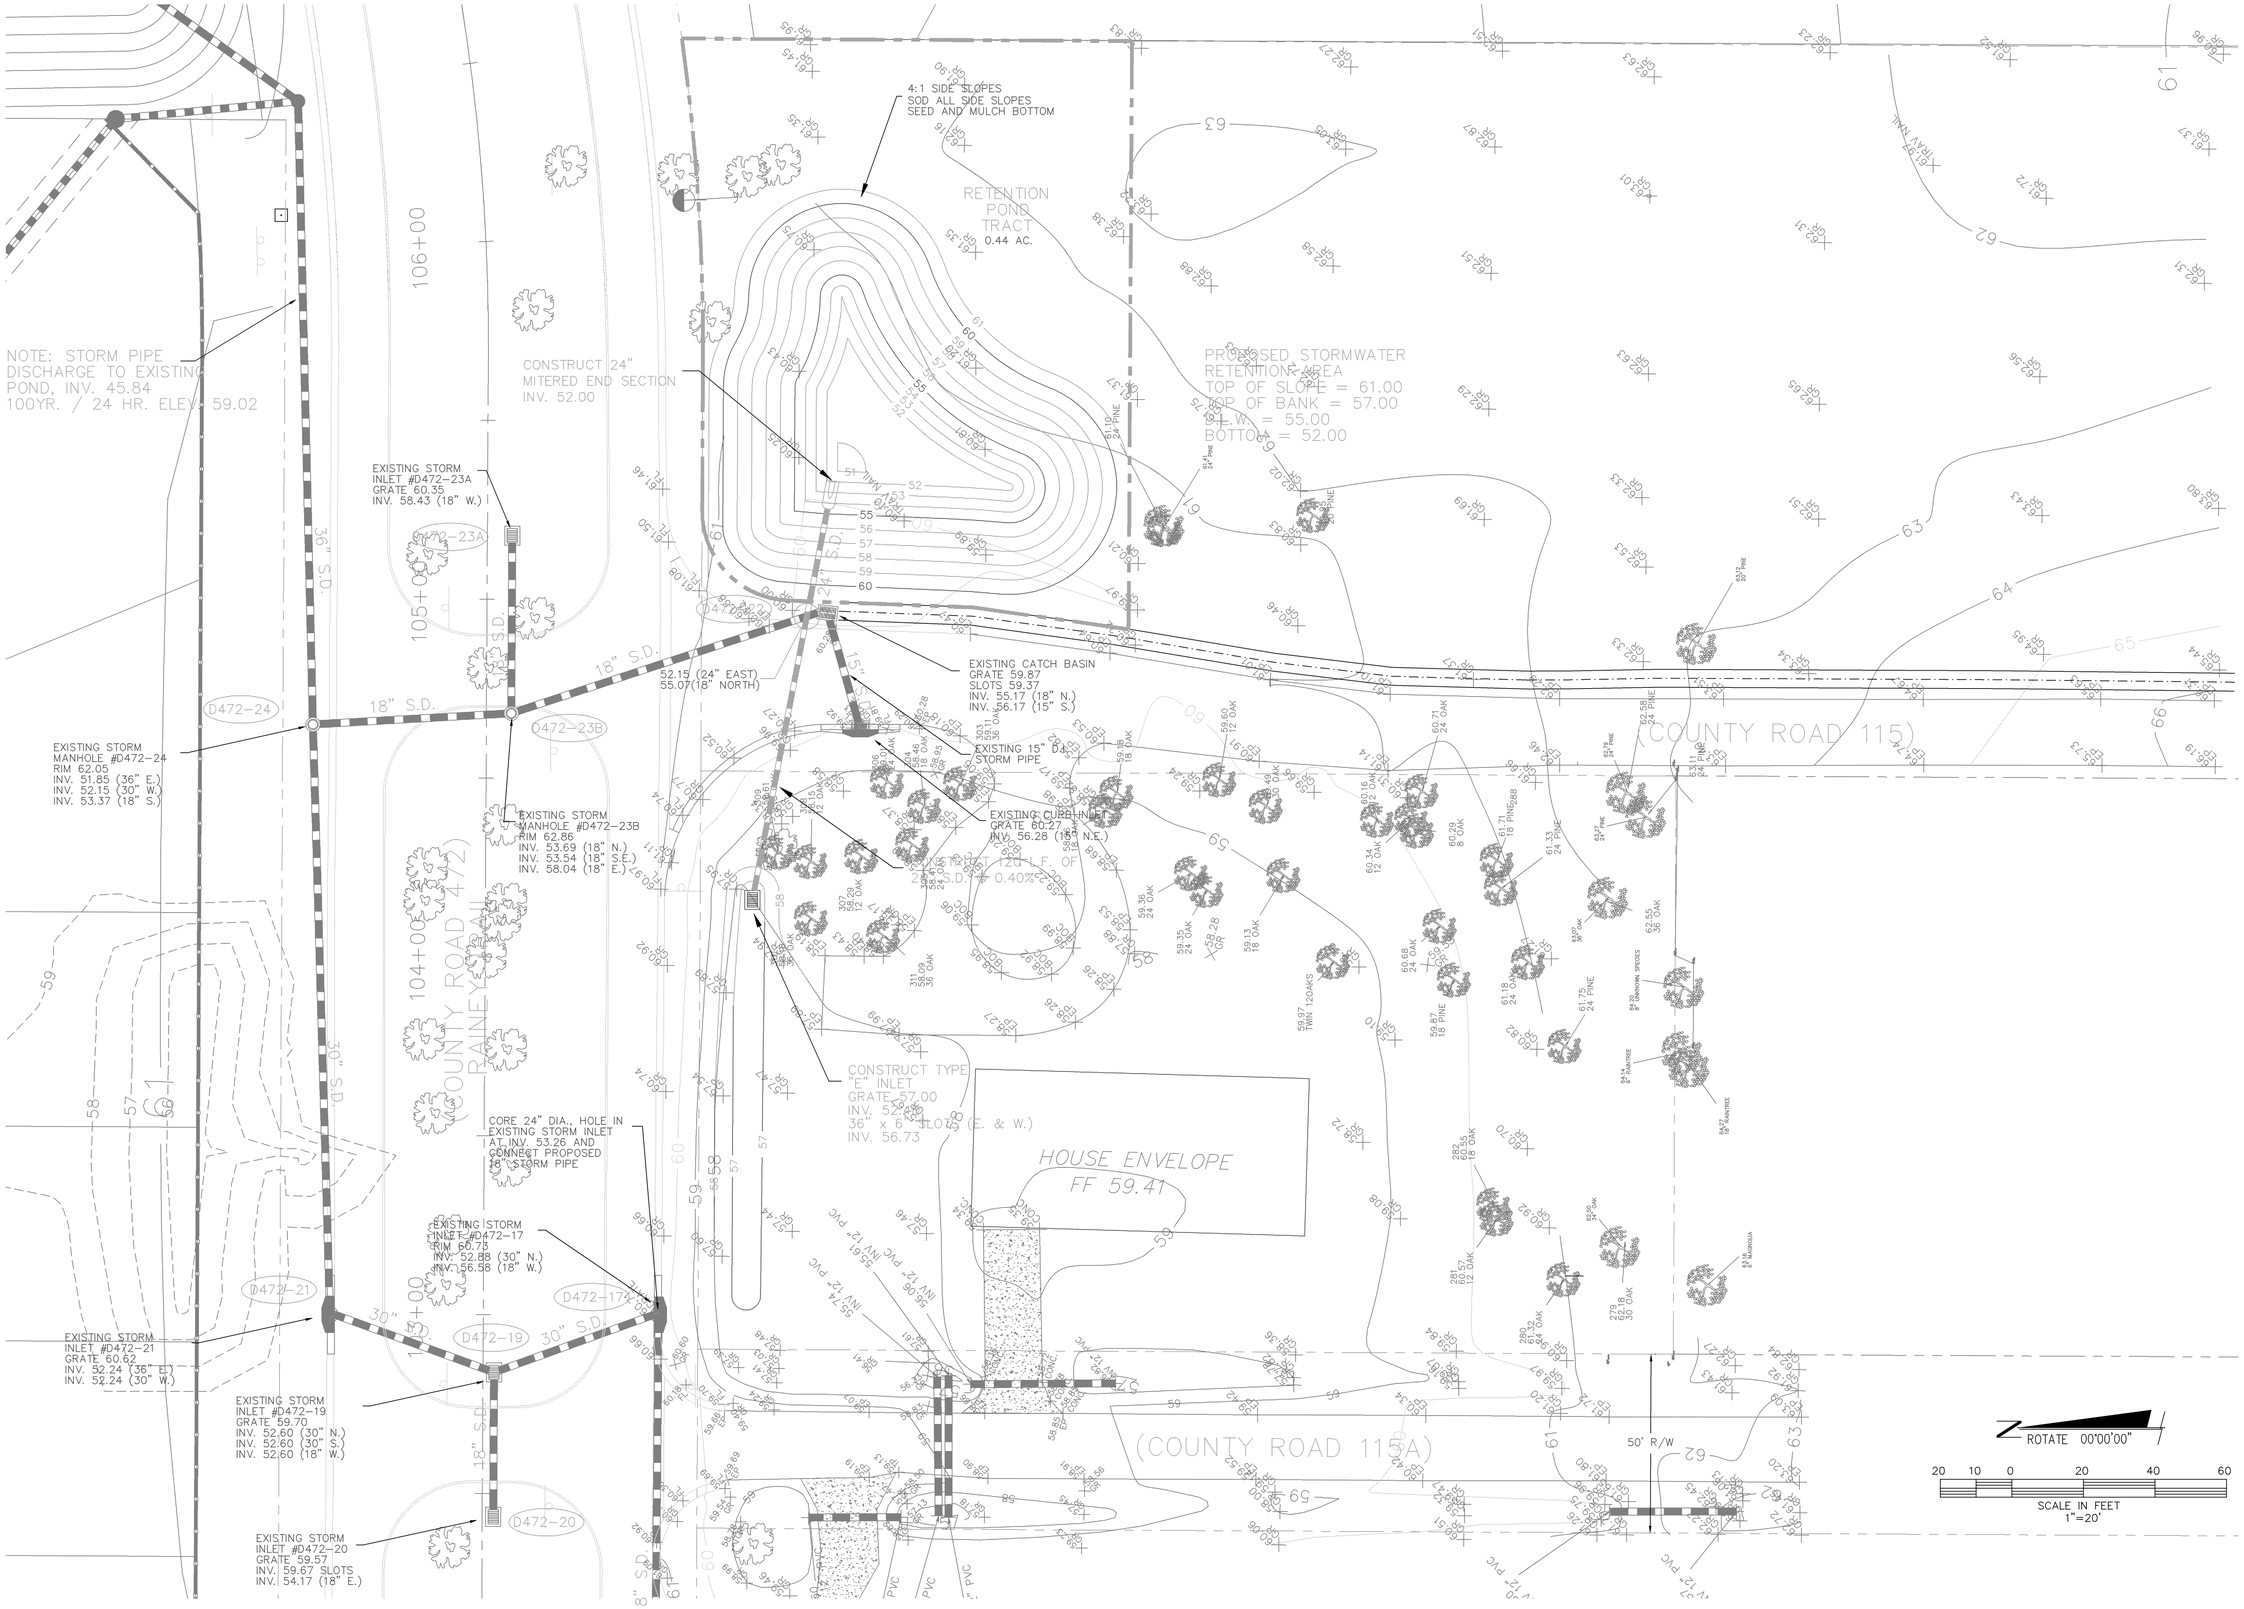

DATE	REVISIONS	BY

FARNER BARLEY AND ASSOCIATES, INC.
ENGINEERS ▲ SURVEYORS ▲ PLANNERS
Certificate of Authorization Number: 4709
4450 N.E. 83rd Road ○ Wildwood, Florida 34785 ○ (352) 748-3126

LAKE MIONA PARK

STORM DRAINAGE IMPROVEMENT PLAN

DATE	04-29-09
DRAWN BY	DLB
CHKD BY	TWL
FILE NAME	SITE
JOB NO.	

SHT. 2 OF 2