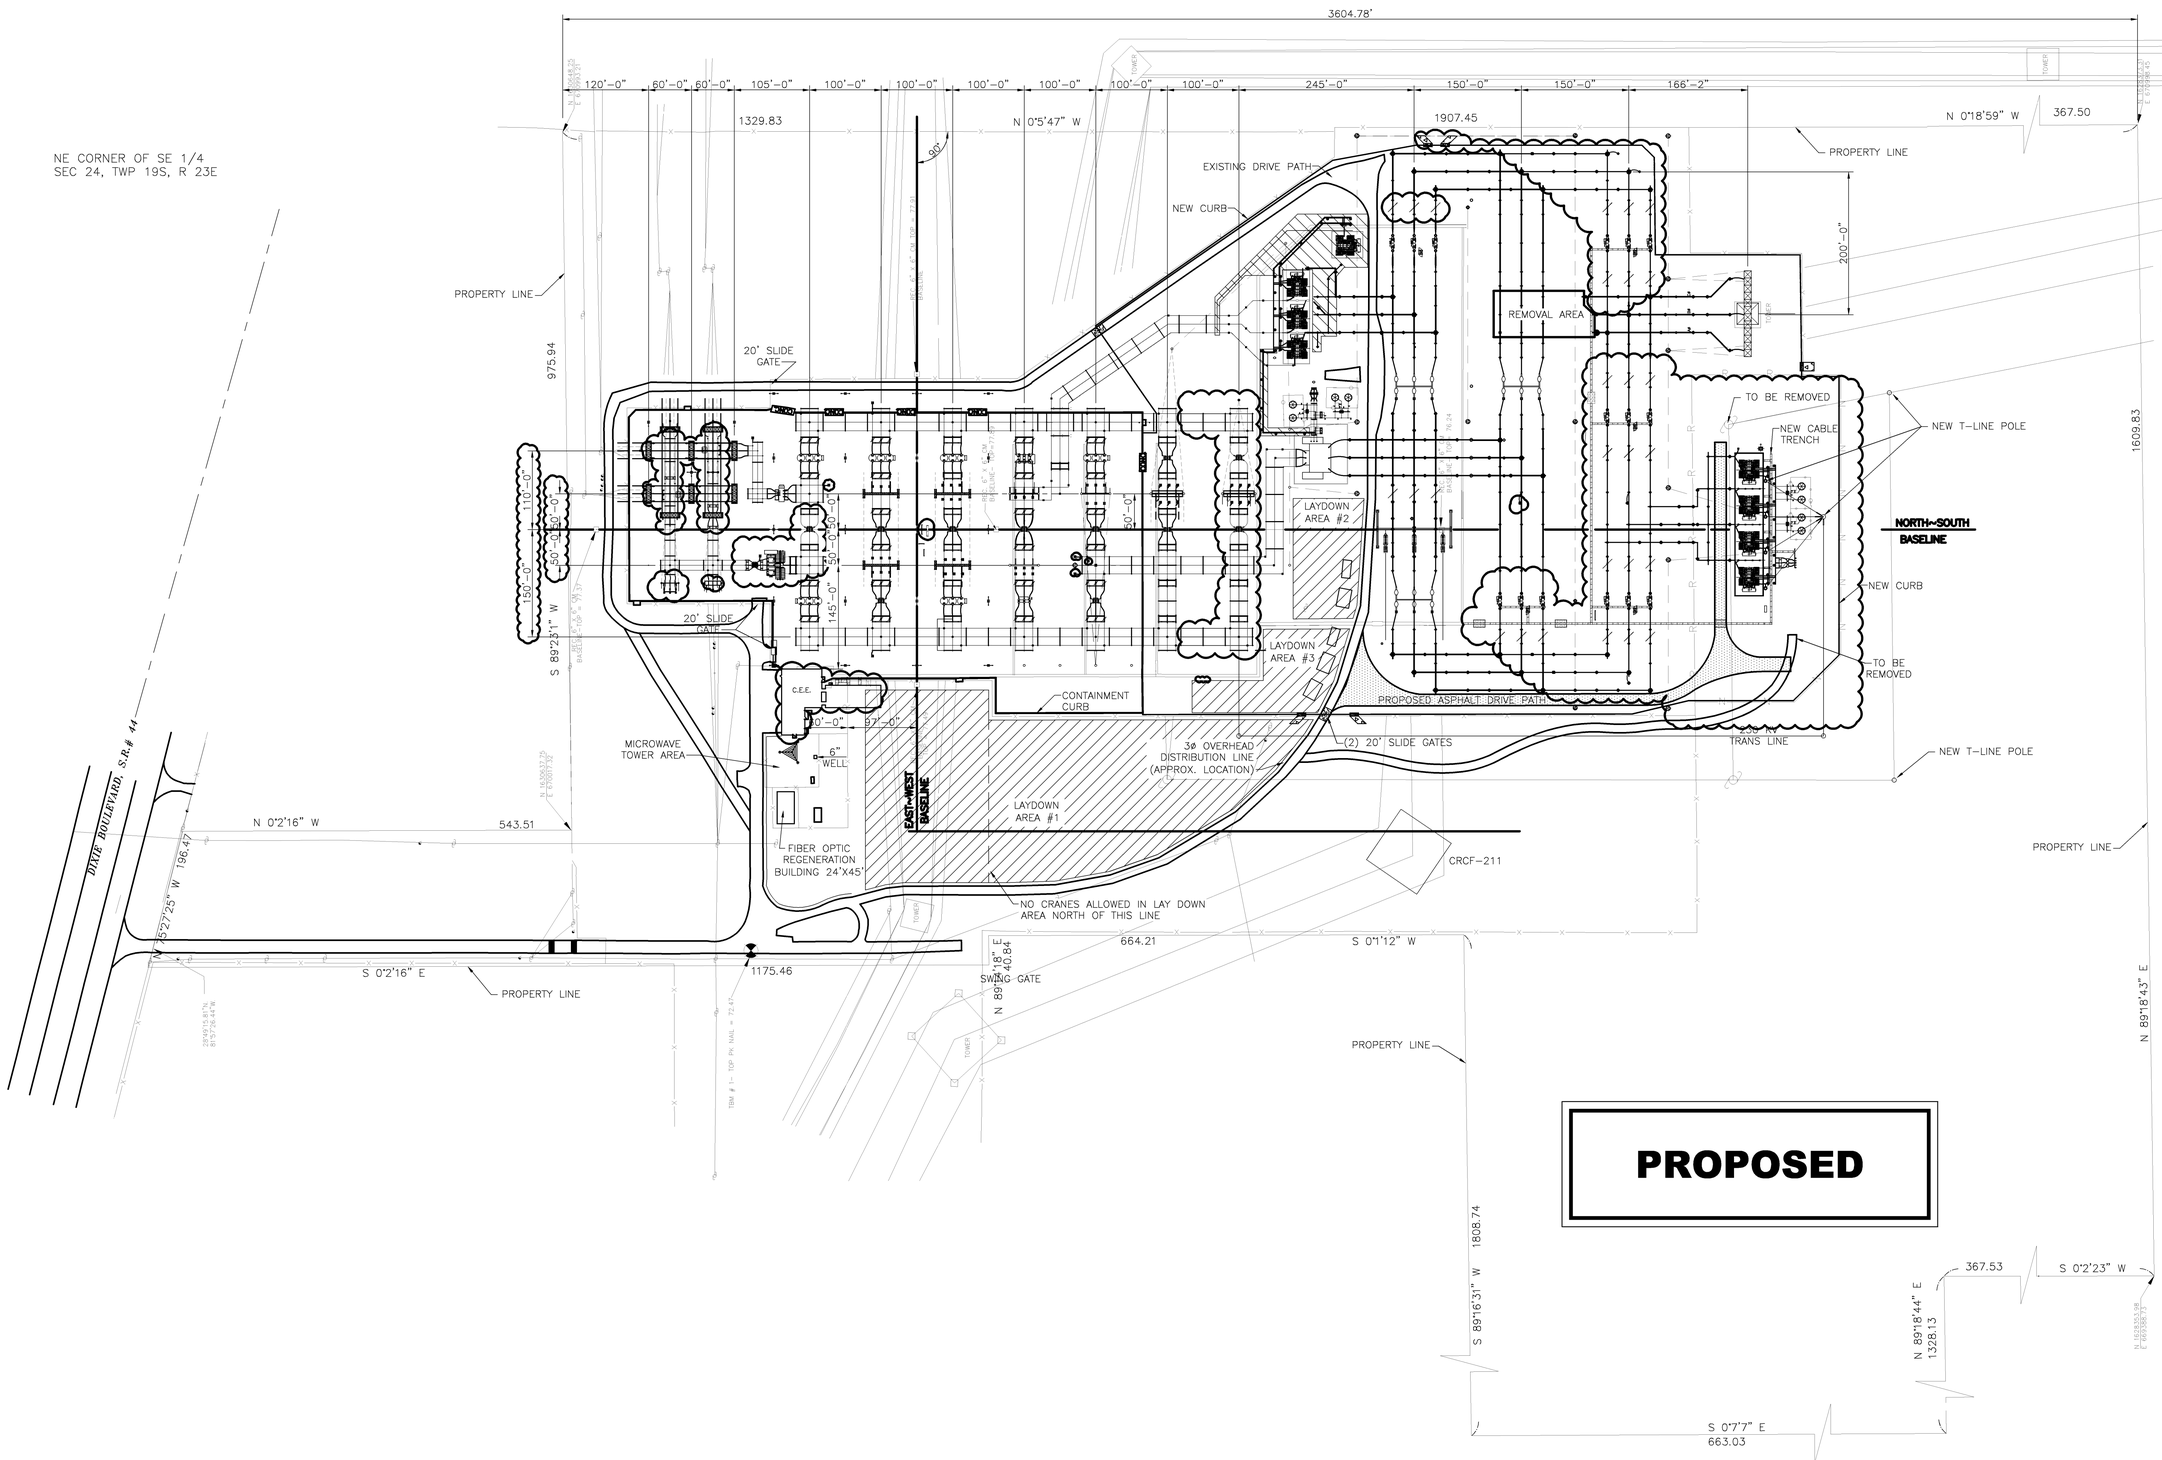

LEGEND

- INDICATES AREA UNDER CONSTRUCTION PER WO#2210S1 (500/230 XFMR WORK OR 2051S1 (230/69 XFMR WORK).
- INDICATES CONSTRUCTION LAY DOWN AREAS.
- INDICATES EXPANSION AREA FOR WO#2210S2
- INDICATES EXISTING FENCE.
- INDICATES NEW CHAIN LINK FENCE.
- INDICATES CHAIN LINK FENCE TO BE REMOVED.
- INDICATES PVC FENCE.

NOTE:
NEW ASPHALT DRIVE AND CURB NOT CLOUDED FOR DRAWING CLARITY.

Sega Inc. dba Sega Inc. of Kansas
CA#28707
16041 Foster
P.O. Box 1000
Overland Park, Kansas 66085-1000
(913)681-2881

BARBARA ANN CULTON PE#72154
WILLIAM H. ROMINES, JR PE#65029
GARY L. VOGEL PE#65103

NO.	DESCRIPTION	DRAWN	CHKD.	APPR.	DATE
30	ADD PT'S, REMOVE PT'S AND S.A'S PER WO#S 2210S1	SEGA TLC	SEGA DLS	SEGA BAC	6/11
29	MINOR REVISIONS PER WO#S 2210S1 & S05151	SEGA TMO	SEGA BAC	SEGA BAC	1/11
28	INSTALL 500/230KV BANK#5, NEW 500 & 230 kV BAYS, 5118 & 18W, 5116E&BNK#2 CVTs PER WO#2210S1 UPGRADE 230/69KV BNK#3, 6900, SWs 1476E, 1422, 1425, & 6900N AND STRAIN BUS TO IWCB. ADD NEW TERM. 6994, CVTs, S.As. REMOVE 6900S&BP6901 PER WO#2051S1	SEGA TMO	SEGA HAAHR	SEGA HAAHR	11/10
27	UPGRADE 2000A WAVE TRAP ON CLT & CRCF 500KV @ CRYSTAL RIVER LINE TO 3000A PER W.O.# 217752.	ALS	MEW	BR	4/10
26	REMOVE 500kV WAVE TRAP ON THE KATHLEEN LINE. TAP OVER WITH 5" BUS & CHANGE BUS WORK TO ROLL PHASES PER WO#: 159155.	KD	MEW	BR	1/10
25	REMOVE 1600A WAVE TRAP & CCVT ON CAMP LAKE LINE PER WO# 198852	GSD	TGN	EA	4/09
24	UPGRADE BKRS 1428&1918 TO 3000A UPGRADE SW # 1428,1918,&5399 TO 3000A, PER WO# 205851 & 2112S1	PES	PES	PES	12/08
23	REPLACE REACTORS & SWITCHES AT 1909, 1911, CHG OUT SG TO VCB @ 1910 & 1912, PER WO# 040855.	DW ALS	DRJ DJB	HAAHR	9/07
22	230KV TERMINAL ADDITION FOR BUSHNELL EAST PER WO# 177751.	DW	DRJ	NJA	9/07
21	REMOVED LINE TRAP TO KATHLEEN PER WO# 159156	TGN		HAAHR	7/06
20	REMOVED WAVE TRAP. RETIRED FND IN PLACE PER WO# 167252.	GSD		MEW	2/04
19	ATB BKR CHG OUT @ SW# 1914, SW# 1915, SW# 1452, & SW# 1453 WO# 031059	LLJ		MEW	4/02
18	ADD CELL SITE TO TELECOMMUNICATION AREA	TLB		SW	4/01
17	230/500KV ADDITION WO# 118051	MEW		CH	2/00
16	ADD FIBER OPTICS REGEN BLDG	MEW		NB	12/96
15	FND ADDITIONS, ADDED FND & UPDATE STA SER. WO# 7050002331	SLT		WAS	8/94
14	ADDED BELLEVIEW TERMINAL	DRJ		NJA	1/90
13	FIELD REVISION	LE/JM		SW	11/87
12	BREAKER ADDITION WO# 7054008182	LE/JM		SW	7/87
11	ADDED SPARE TRANSF. FOUND. WO# 7104007926	DRJ		NJA	6/87
10	LOCATED DIST. LINE FEED FOR SPARE TRANSFORMERS	RLS		NJA	11/86
9	ADDED SILVER SPRINGS & HOLDER LINE WO# 7054003469	RC		JDD	12/83
8	REVISED FOR 1984 EHV PROJECT	LDC		BW	5/83
7	ADD 230/69kV TRANSF & BRKRS WO# 7054009662	EMO		BW	6/81
6	230KV & 500KV ADDITION WO# 105F400663	RJS		REK	7/71
5	ADD C. RIVER #2 CKT	REK			1/69
4	REMOVE FUTURE EQUIPMENT	WEB		RGS	9/67
3	RELOCATE 69kV FENCE	WEB		DLG	11/66
2	GENERAL REVISIONS	DEC		MAS	8/66
1	ADDED PAVING & MW AREA	BALLO		RAK	7/66

REVISIONS

Progress Energy

1/19/65 DATE	1"=100' SCALE	SUBSTATION ENGINEERING
CWK DRAWN	MEW TECH	GENERAL LAYOUT
MLB CHECK	MEB ENGR	CENTRAL FLORIDA SUBSTATION
1 OF 1 SHEET	DWG.	S-170-D3

SHEET 3 OF 15