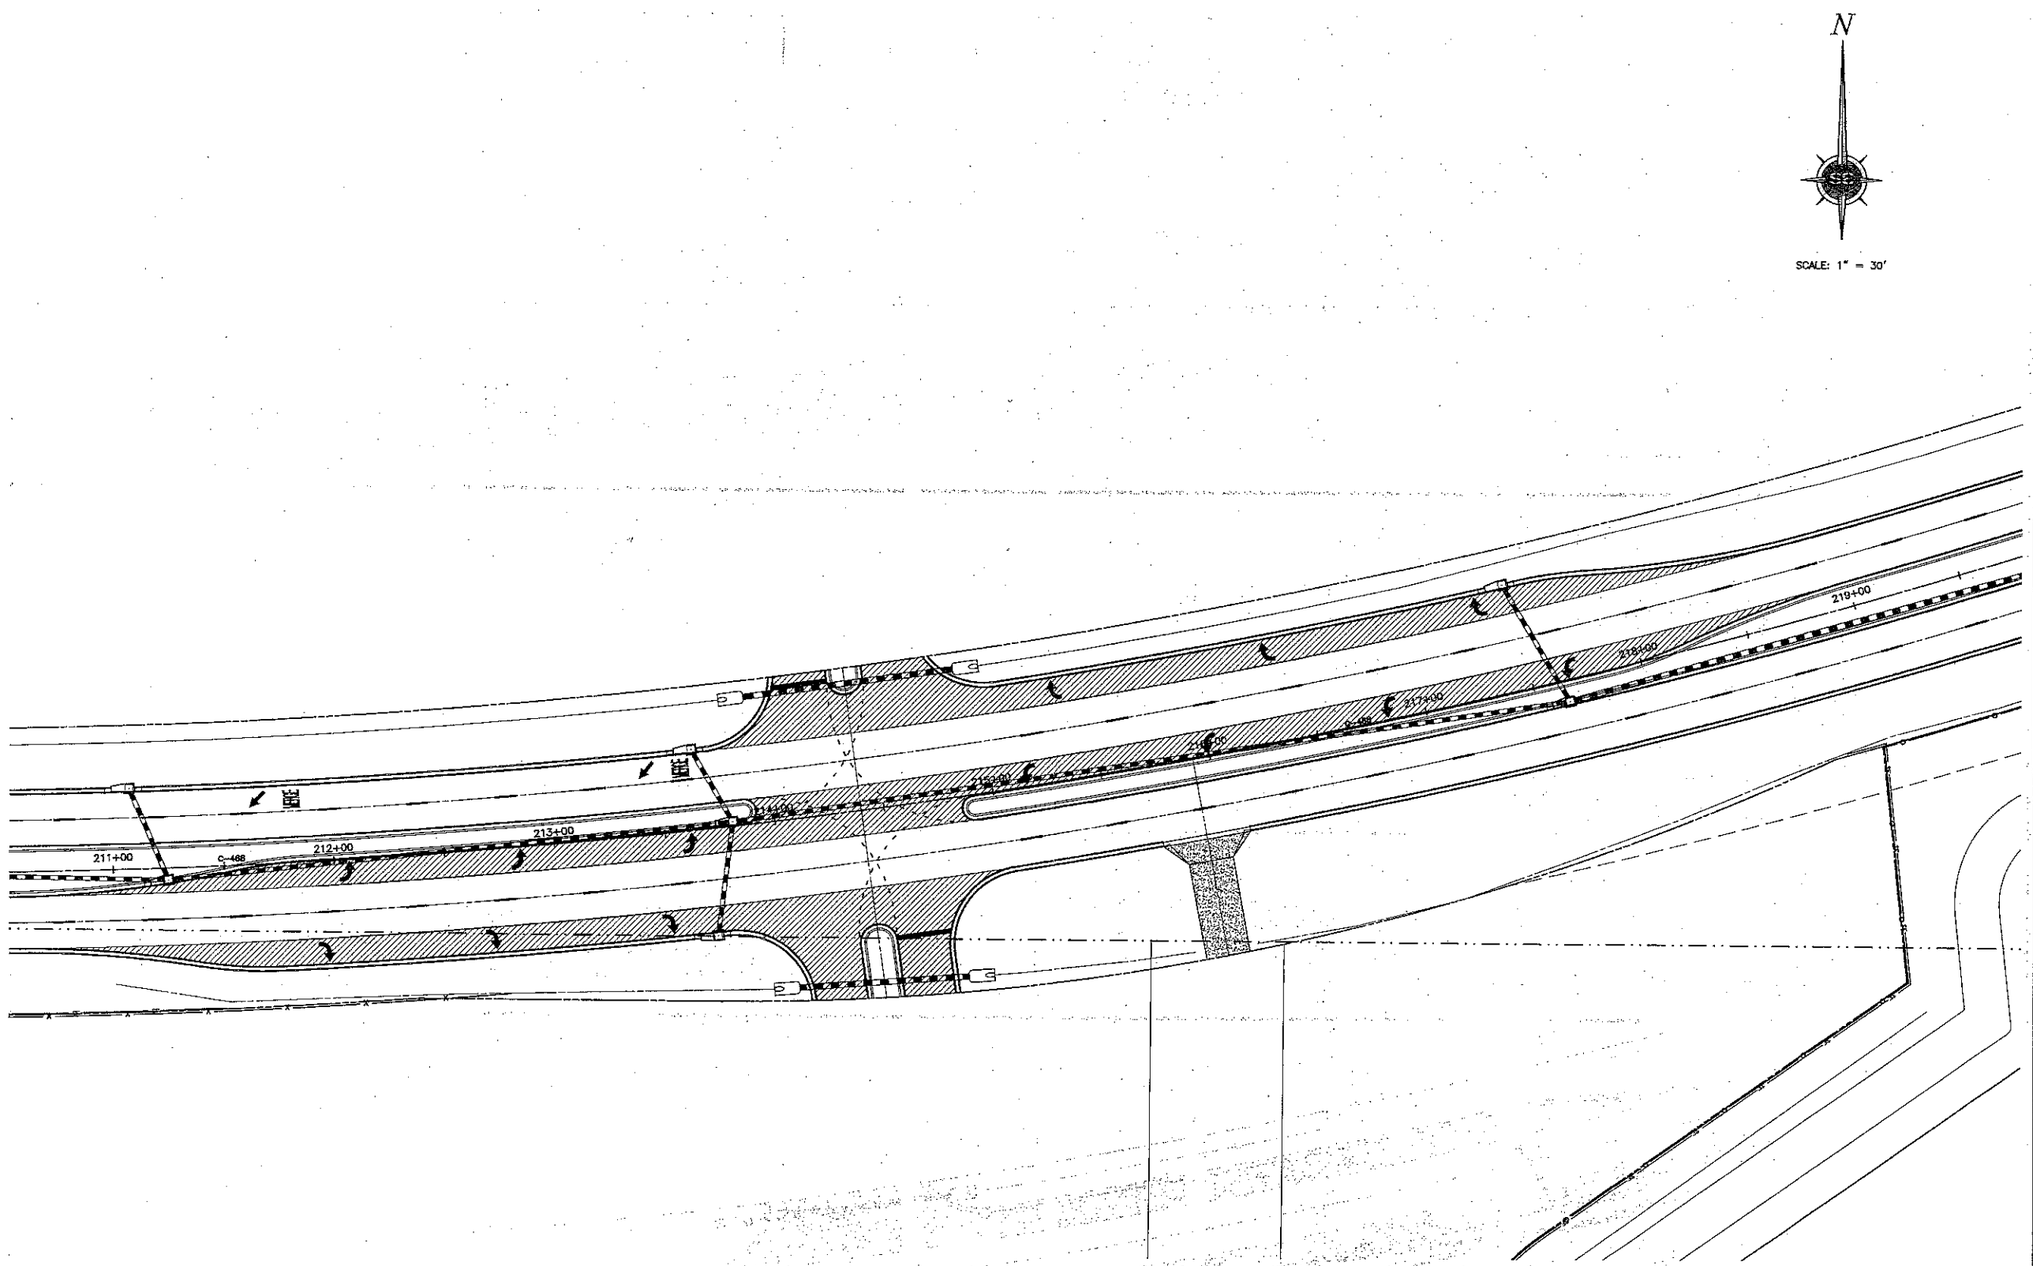

CLIENT: SUMTER COUNTY BOARD OF COUNTY COMMISSIONERS

PROJECT: COUNTY ROAD 468

DRAWING: ADDITIONAL CONSTRUCTION FOR VILLAGE ACCESS

1 of 1

REV.	BY	DESCRIPTION	DATE	DRAWN

Springstead Engineering, Inc.

Consulting Engineers
Architects, Planners
Surveyors
EB-0001723
LB-0001723 AA-0002820
727 South 14th Street
Leesburg, FL 34748
(352) 787-1414

SCALE:	FILE:	DATE:
1"=30'	RD-DESIGN-2	03/11
DESIGN:	DRAWN:	CHECKED:

DRAWING: ADDITIONAL CONSTRUCTION FOR VILLAGE ACCESS

CLIENT: S.C.B.C.C. COUNTY ROAD 468

JOB NO.:	SHEET: 1
9710017.005	OF: 1

The engineer expressly reserves the exclusive common law copyright and property rights to these drawings which may not be reproduced, changed, or copied in any form or manner, nor are they to be assigned to any party without the engineers written consent.

C:\Land Projects 2006\9710017.005-PH1\dwg\RD-DESIGN-2.dwg, VILLAGE ADD QUANTITIES, 3/8/2006 9:39:05 AM, ***VL***