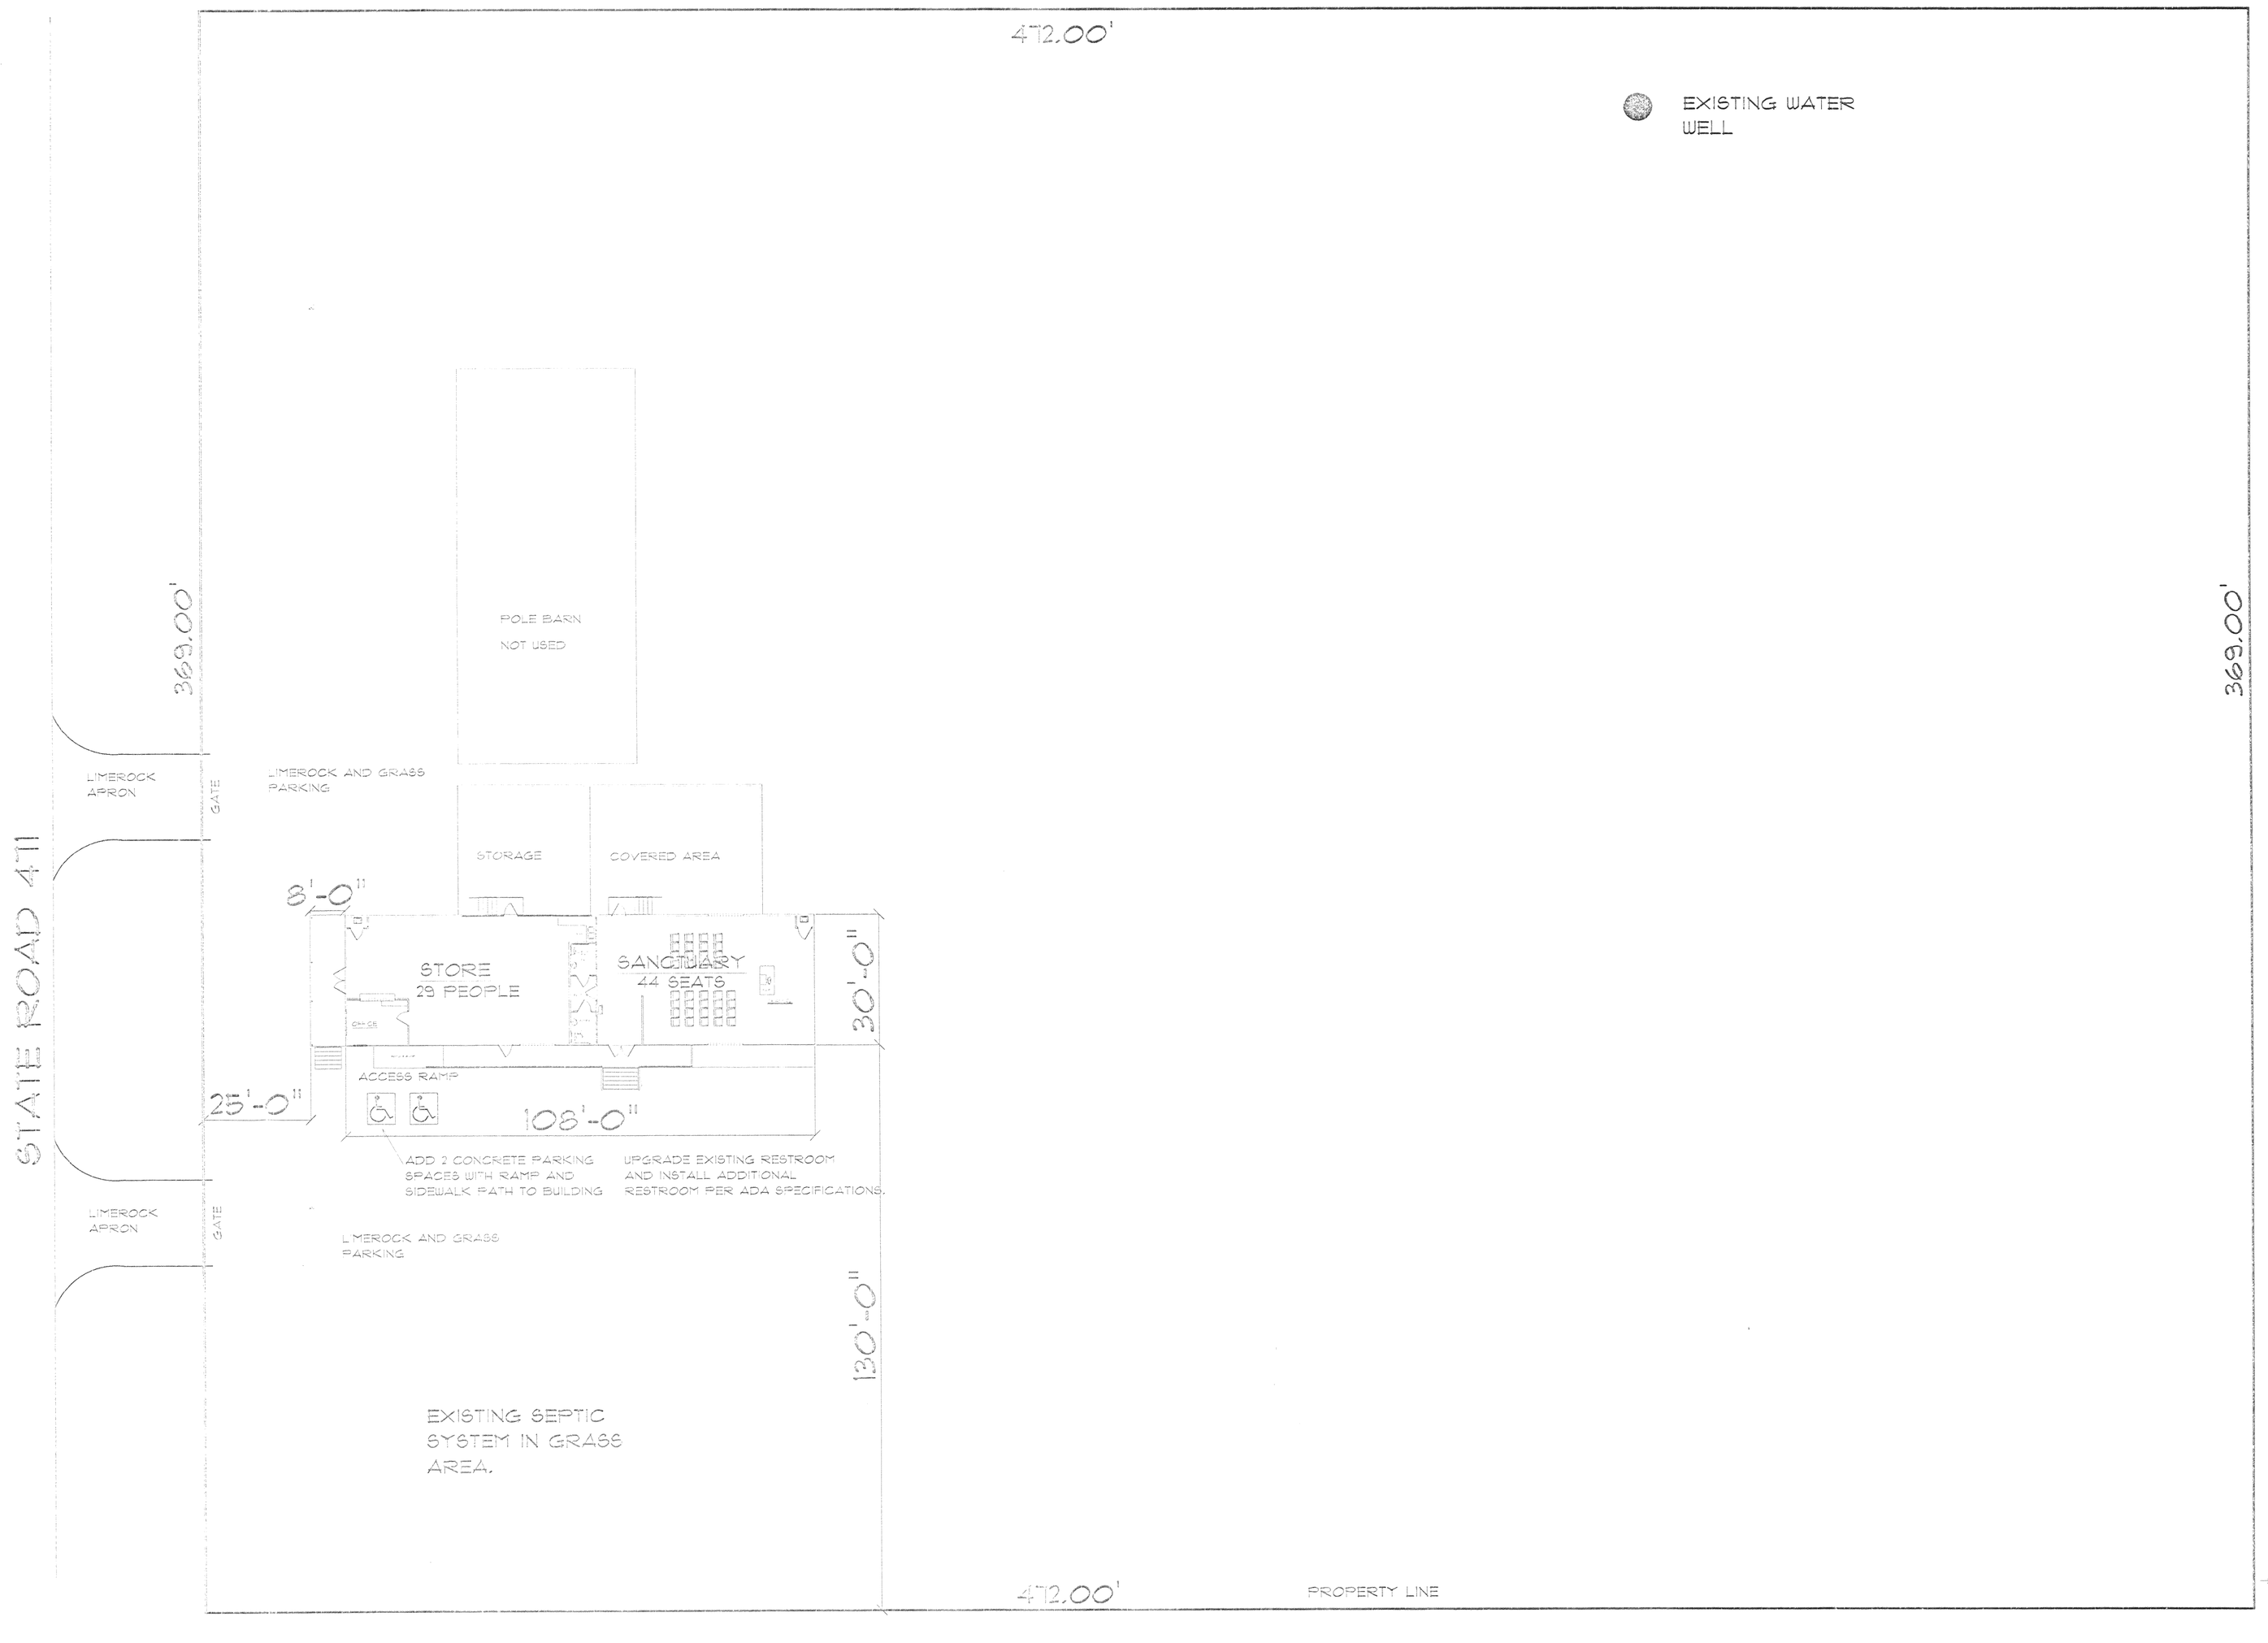

Pan Do & Susan Yi Kim

GENERAL LOCATION:
Webster area: The property is located on SR 471 approximately 300' north of CR 721 on the west side of the road.

LEGAL DESCRIPTION:
Sec. 12, Twp. 22S, Rng. 22E: Comm at NE cor run S 1344.80 to POB run W 472.20' S 369' E 472.20' N 369' to POB less R/W.

SITE PLAN
SCALE 1" = 20'-0"

I HEREBY CERTIFY THAT I HAVE REVIEWED THE ATTACHED DESIGN AND FOUND IT TO BE IN COMPLIANCE WITH 2007 FLORIDA BUILDING CODE/RESIDENTIAL W/ 2009 AMENDMENTS.

WINDSPEED 110mph.
WIND IMPORTANCE FACTOR 1
EXPOSURE C
INTERNAL PRESSURE Cpsf: +/-18
COMPONENT AND CLADDING psf
+23 : -25 p.s.f
Per 2007/2009 FBC TABLE 1609.6 B X 1.29

louis c. george A.I.A. #3250
909 A W. MAGNOLIA St.
LEESBURG, FL. 787-5554

louis c. george LLP
ARCHITECT
AIA
909-A W. MAGNOLIA St. LEESBURG, FLORIDA 34748

REMODEL EXISTING BUILDING FOR FOR NEW FACILITIES
the LIGHTHOUSE
11282 S.R. Hwy 471 WEBSTER, FLORIDA

SEAL #3250

October 05, 2009
DRWN BY: btd
JOB NO.
SHEET
SITE
OF