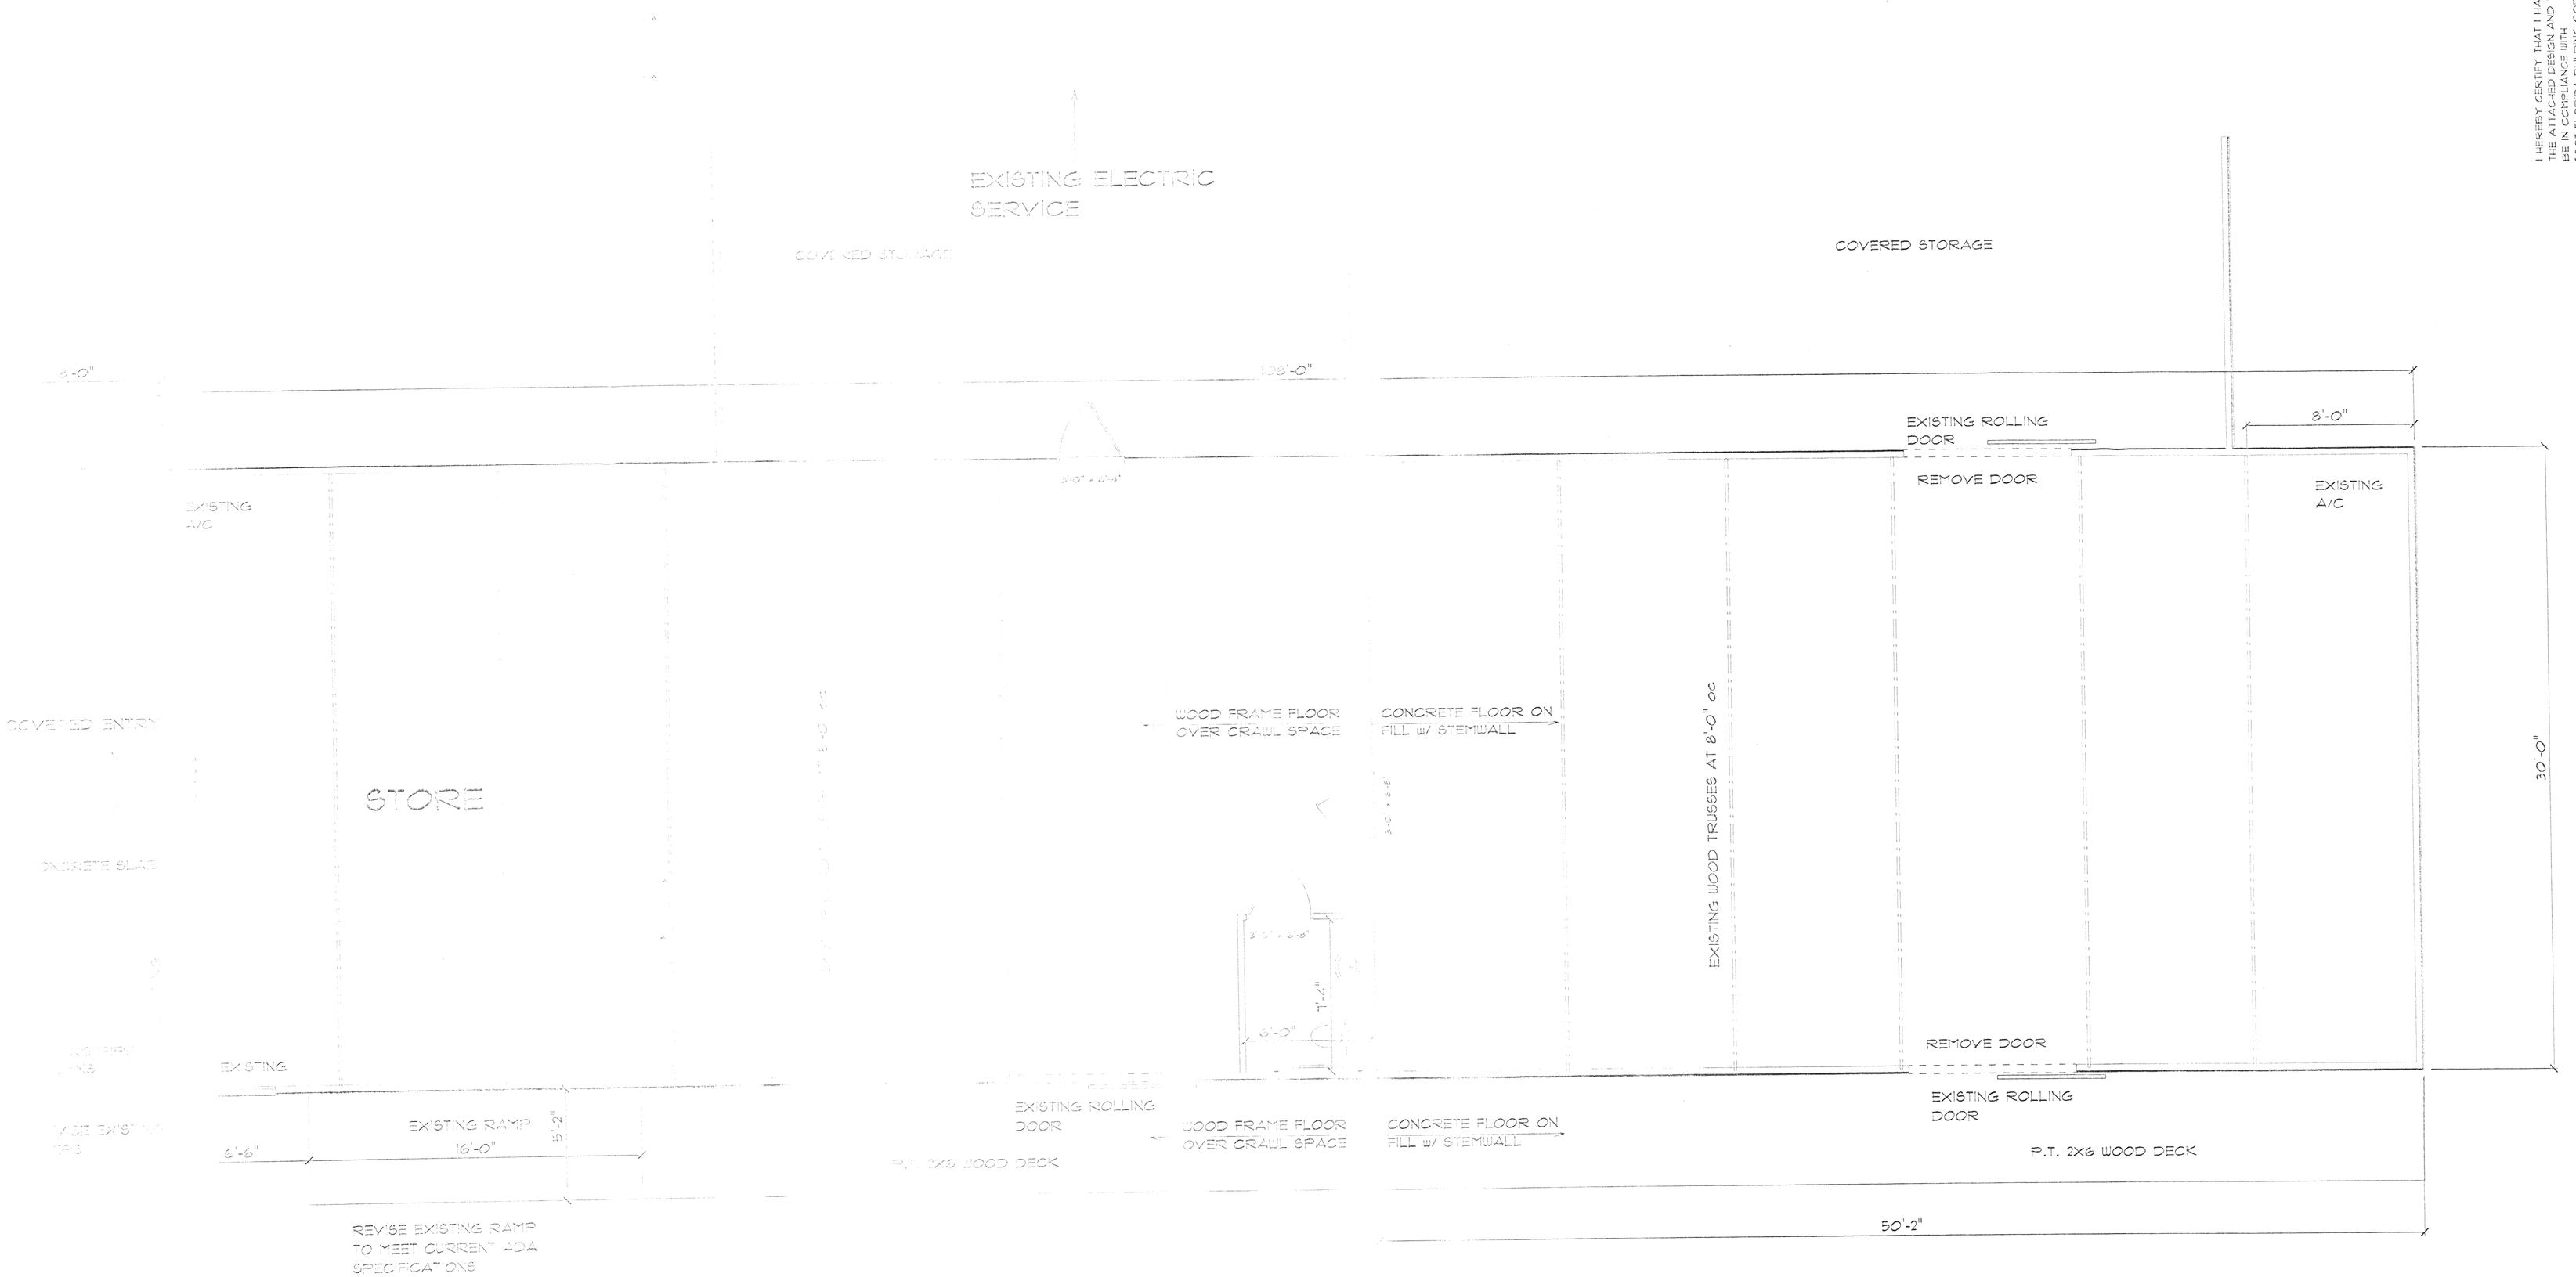

EXISTING FLOOR PLAN

I HEREBY CERTIFY THAT I HAVE REVIEWED THE ATTACHED DESIGN AND FOUND IT TO BE IN COMPLIANCE WITH 2001 FLORIDA BUILDING CODE/RESIDENTIAL w/ 2003 AMENDMENTS.

louis c. george A.I.A. #3250
909 A W. MAGNOLIA St.
LEESBURG, FL. 787-5554

WINDSPEED 110mph.
WIND IMPORTANCE FACTOR 1
EXPOSURE C
INTERNAL PRESSURE Cof: +/-.18
COMPONENT AND CLADDING psf
+23 ; -25 p.s.f
Per 2001/2003 FBC TABLE 1609.6 B X 1.29

louis c. george AIA
ARCHITECT
909-A W. MAGNOLIA St. LEESBURG, FLORIDA 34748

REMODEL EXISTING BUILDING FOR FOR NEW FACILITIES
the LIGHTHOUSE
SOUTH U.S. Hwy 411 WEBSTER, FLORIDA

SEAL #3250

October 01, 2009
DRWN BY: btd
JOB NO.
SHEET
A-2
OF