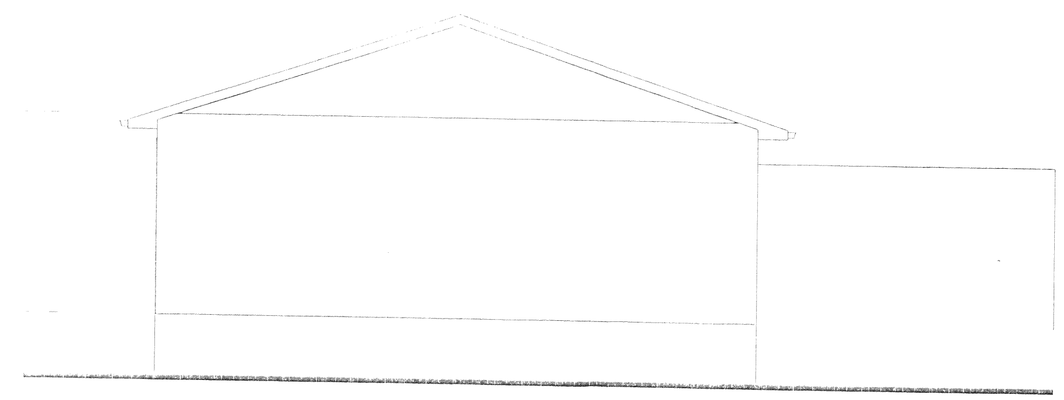

WEST ELEVATION

EAST ELEVATION

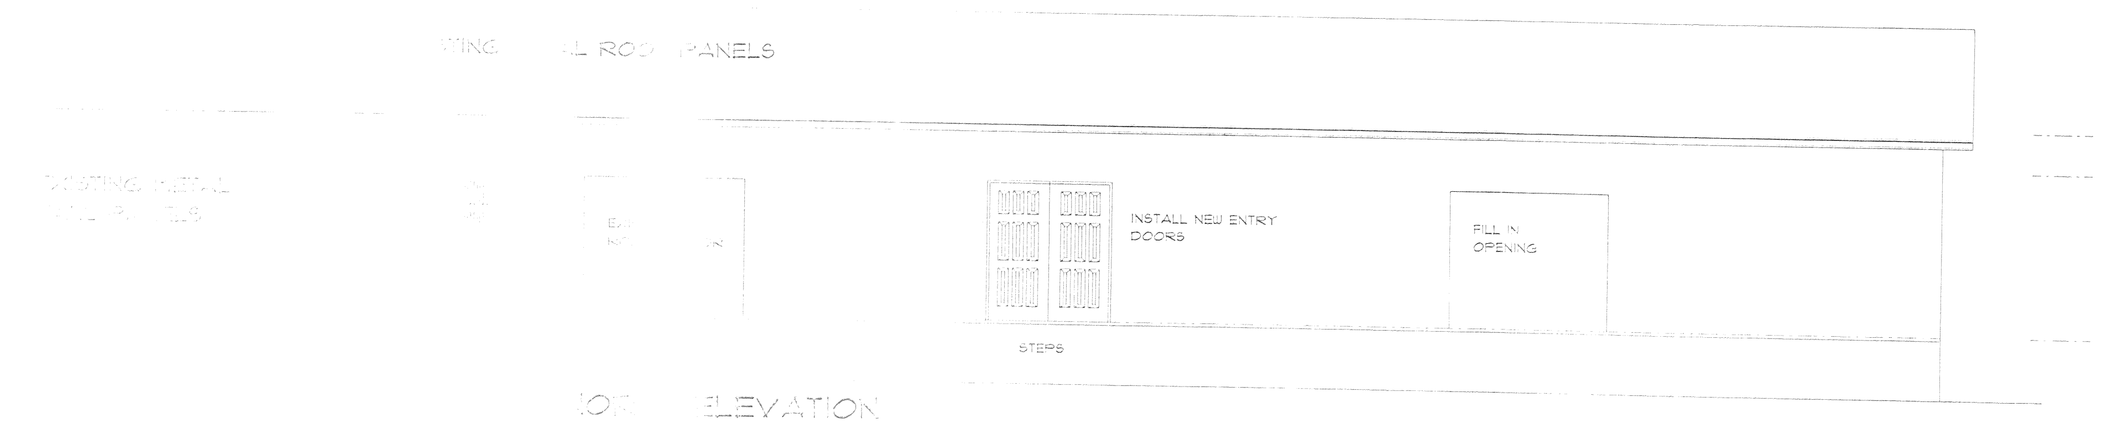

ELEVATION

I, LIBERTY COUNTY, THAT I HAVE REVIEWED THE ATTACHED PLANS AND FOUND IT TO BE IN COMPLIANCE WITH 2007 FLORIDA BUILDING CODE RESIDENTIAL, W/ 2008 AMENDMENTS.

louis c. george A.I.A. #3250
909 A W. MAGNOLIA St.
LEESBURG, FL 34748

WINDSPEED 110mph
WIND IMPORTANCE FACTOR 1
EXPOSURE C
INTERNAL PRESSURE Cpif +/-.18
COMPONENT AND CLADDING psf +23 ; -25 p.s.f
Per 2007/2009 FBC TABLE 1609.6 B X 1.28

louis c. george AIA
909-A W. MAGNOLIA St. LEESBURG, FLORIDA 34748

REMODEL EXISTING BUILDING FOR FOR NEW FACILITIES

the LIGHTHOUSE

SOUTH U.S. Hwy 471 WEBSTER, FLORIDA

SEAL #3250

October 01, 2009
DRWN BY: bld
JOB NO.
SHEET
A-4
OF