GRAPHIC SCALE
50 25 0 50 100
(IN FEET)

LEGEND
PROPERTY LINE
TYPE III SILT FENCE

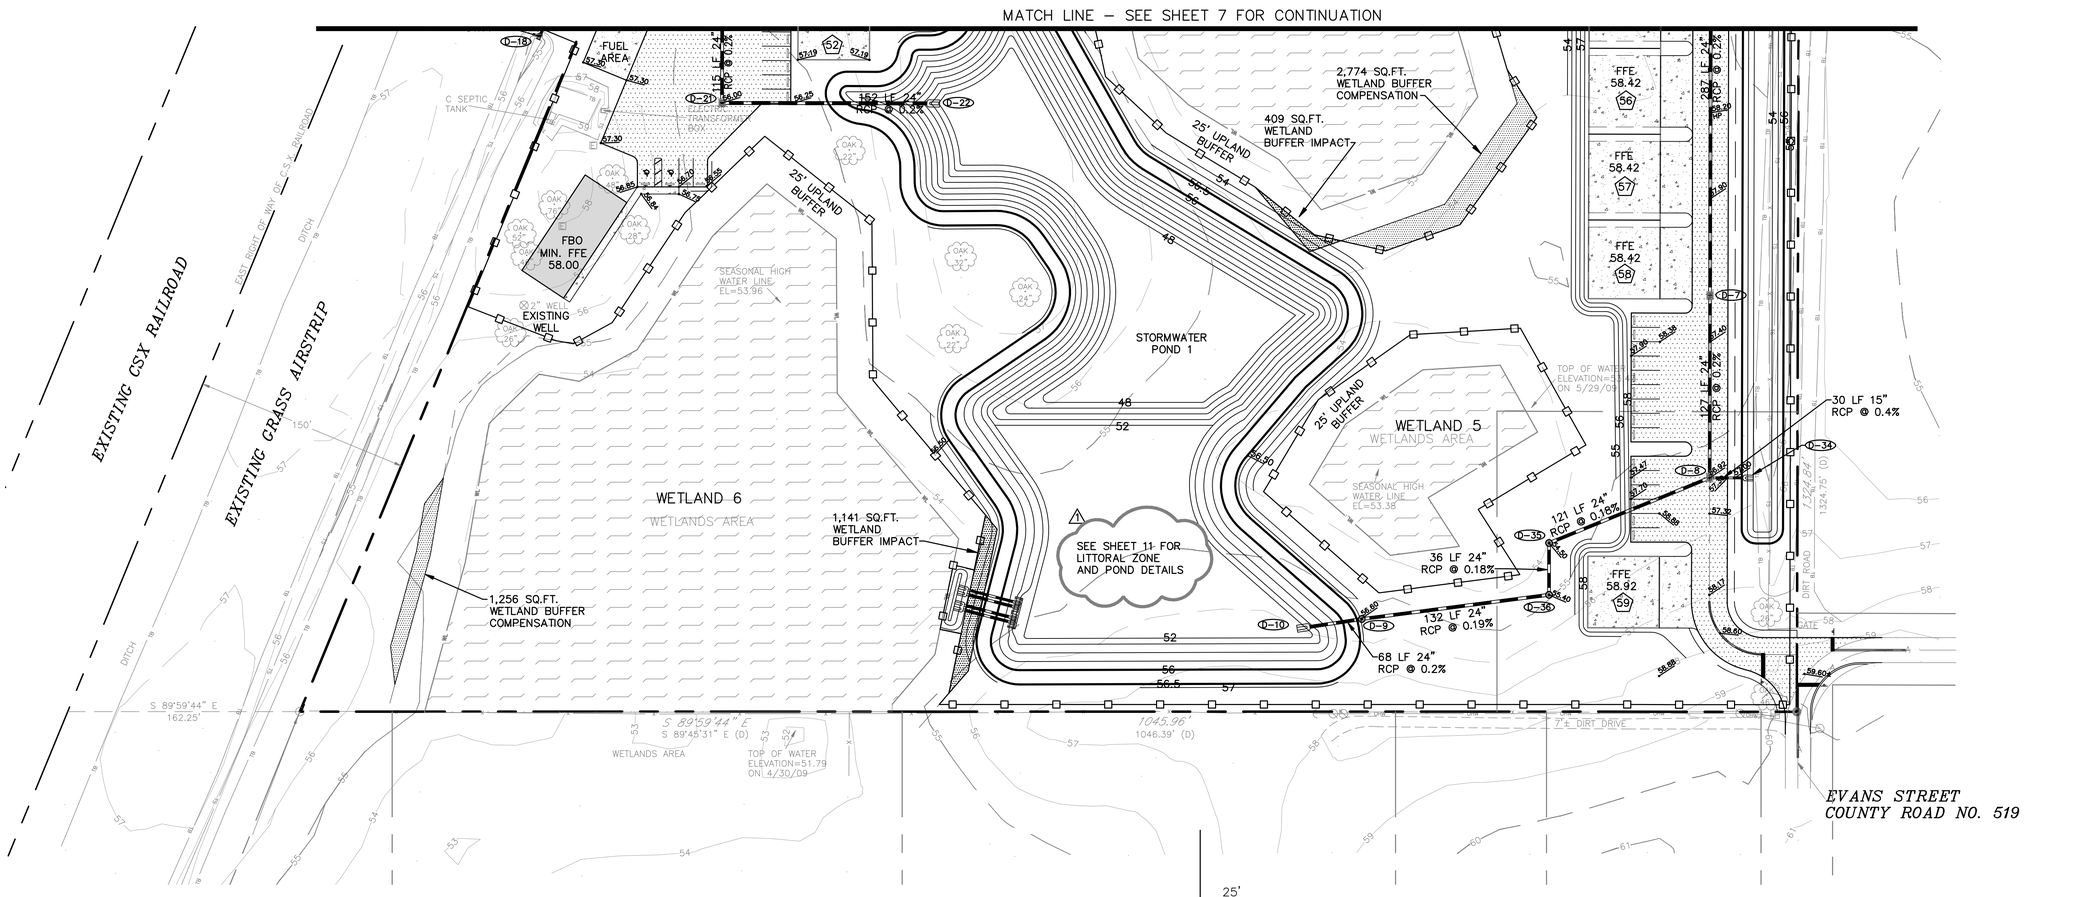

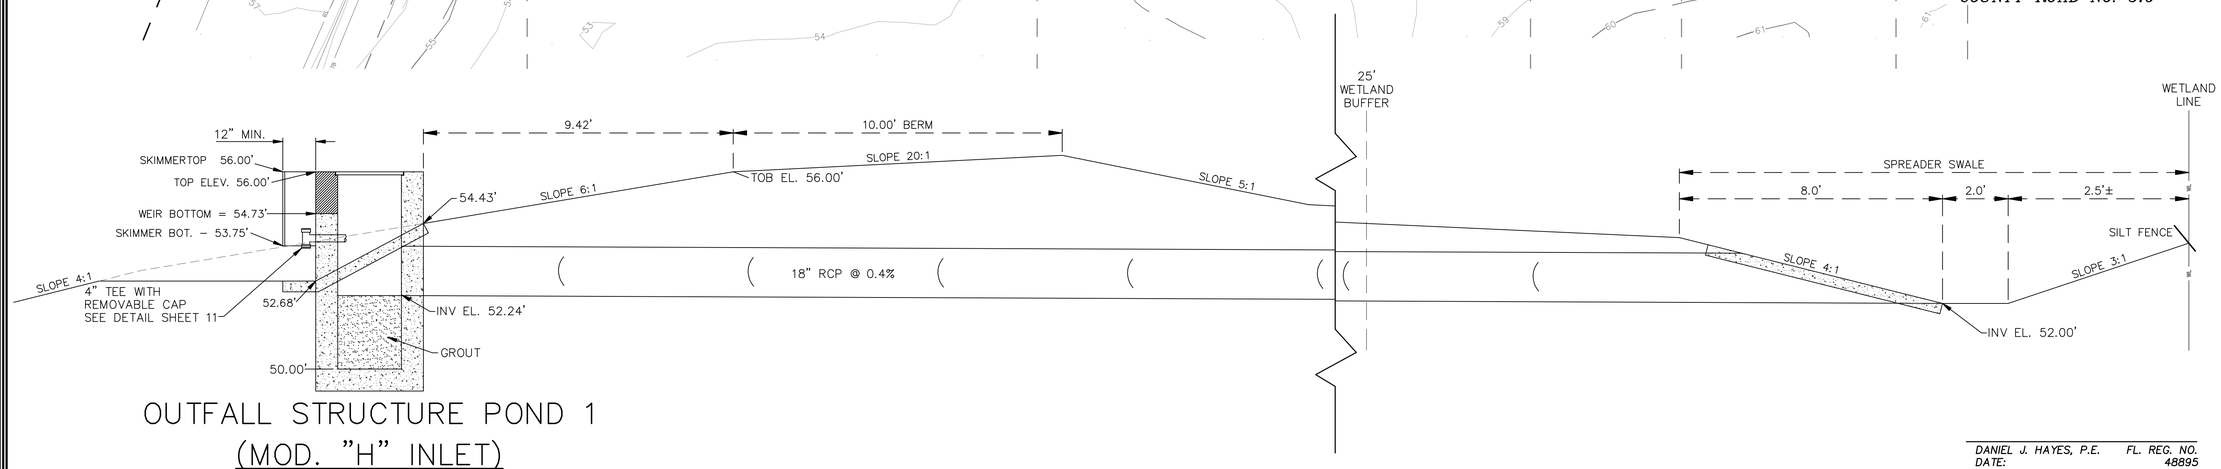

OUTFALL STRUCTURE POND 1
(MOD. "H" INLET)
N.T.S.

DANIEL J. HAYES, P.E. FL. REG. NO. 48895
DATE:

Wicks Consulting Services, Inc.
225 West Main Street, Tavares, Florida 32778
www.wicksconsulting.com (352) 343-8867
C.A. #00004571

Frank B. Arenas, Esq.
P.O. Box 600
Coleman, Florida 33521
(352) 748-6629

Engineering Plan of
FREE FLIGHT AIRPORT
GRADING PLAN (SOUTH)
Sumter County, Florida 33521

REVISION:	DATE:
1 COUNTY/WMD COMMENTS	1-13-10

Drawn: WSR
Checked: DJH
Date: 06-10-09
Scale: AS SHOWN
File No.: 09110
Sheet: 8 of 11

S:\09110\FREE FLIGHT AIRPORT\plans\09110 Lotal.dwg, 1/14/2010 8:41:15 AM, DWG To PDF.pc3