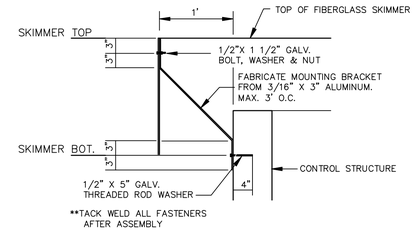

SKIMMER MOUNTING BRACKET

N.T.S.

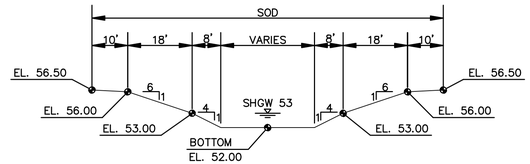

STORMWATER POND 1 TYPICAL SECTION A

NTS

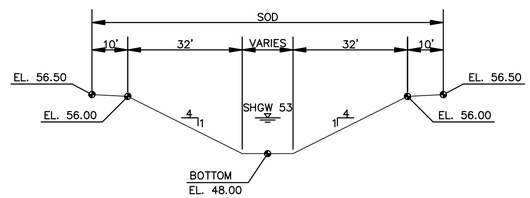

STORMWATER POND 1 TYPICAL SECTION B

NTS

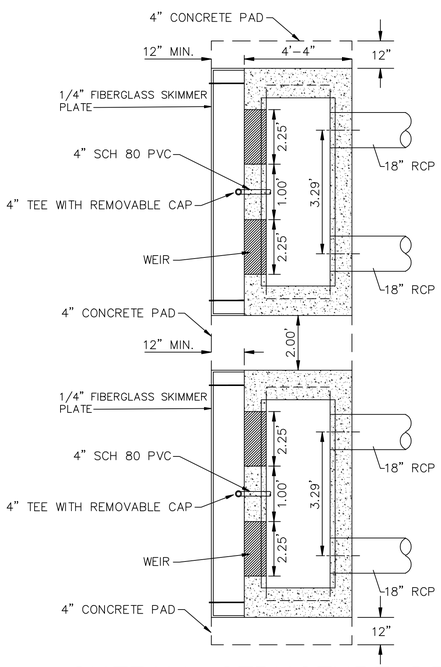

OUTFALL STRUCTURE DETAIL

PLAN VIEW

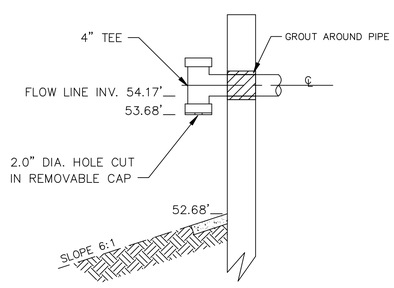

ORIFICE DETAIL

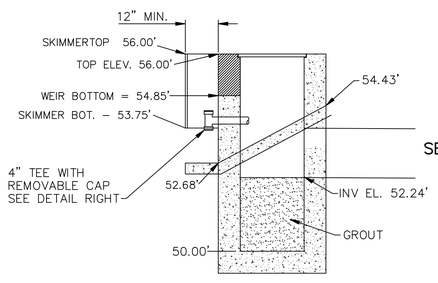

SEE SHEET 8 of 11 FOR ENTIRE SECTION

OUTFALL STRUCTURE POND 1 (MOD. "H" INLET)

N.T.S.

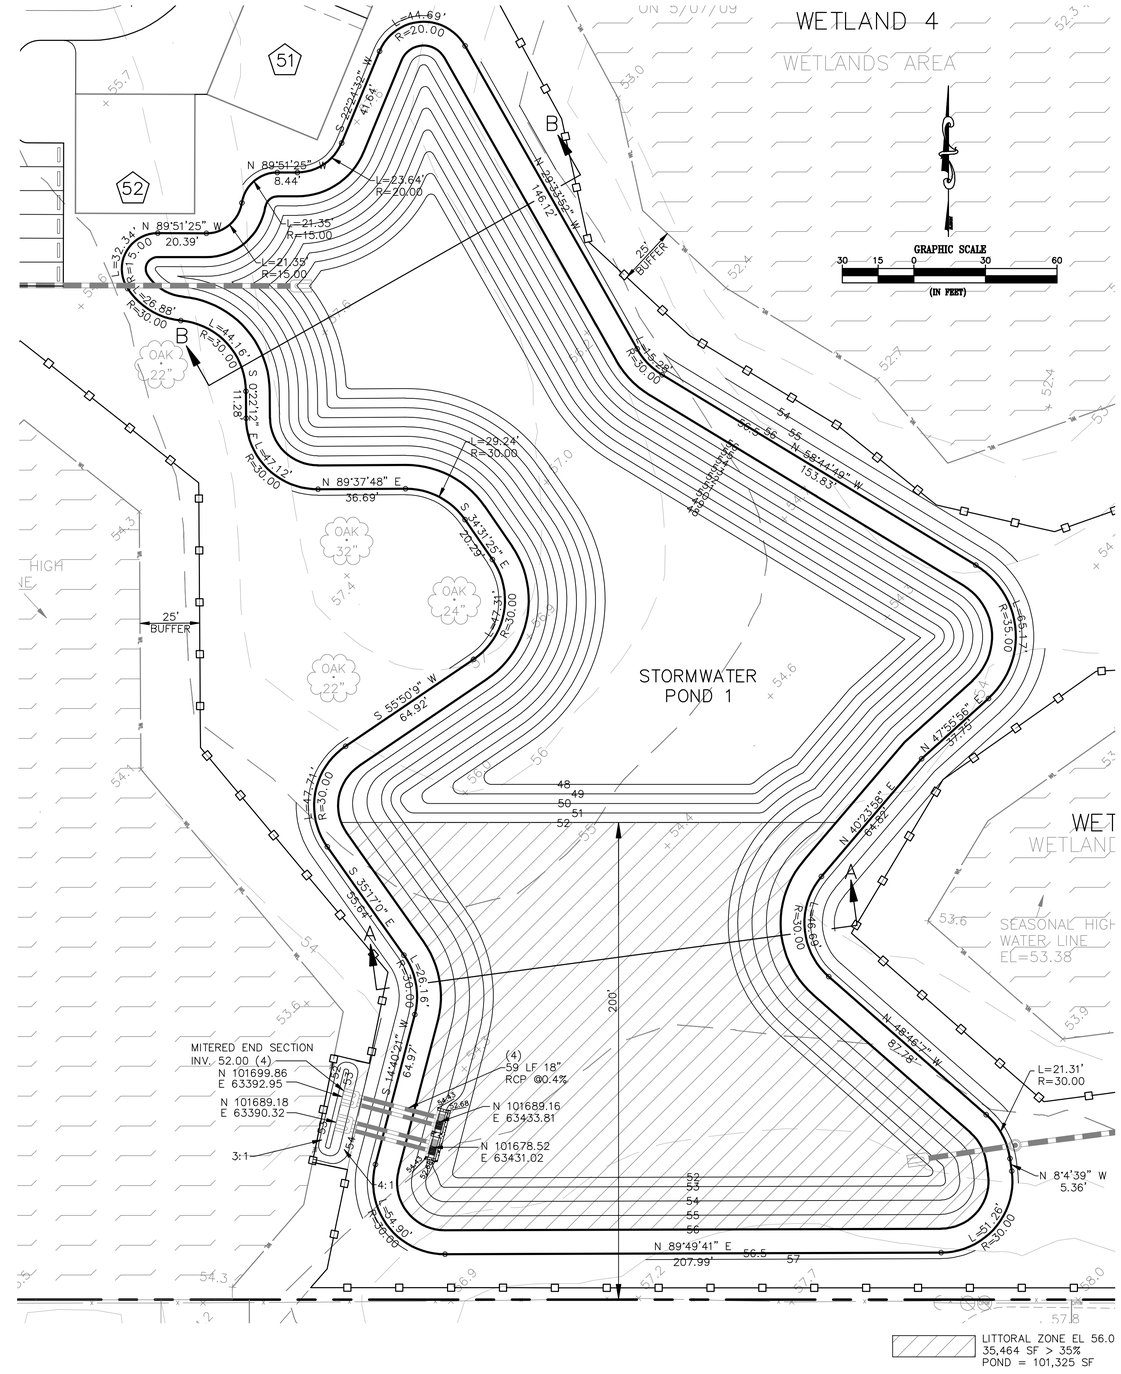

STORMWATER POND 1

PLAN VIEW

DANIEL J. HAYES, P.E. FL. REG. NO. 48895
DATE:

Wicks Consulting Services, Inc.
225 West Main Street, Tavares, Florida 32778
www.wicksconsulting.com (352) 343-8867
C.A. #00004571

Frank B. Arenas, Esq.
P.O. Box 600
Coleman, Florida 33521
(352) 748-6629

Engineering Plan of FREE FLIGHT AIRPORT DRAINAGE DETAILS Sumter County, Florida 33521

REVISION:	DATE:
1 COUNTY/WMD COMMENTS	1-13-10

Drawn: WSR
Checked: DJH
Date: 06-10-09
Scale: AS SHOWN
File No.: 09110

Sheet: 11 of 11

S:\09110(FREE FLIGHT AIRPORT)\plans\09110 total.dwg, 1/14/2010 8:42:20 AM, DWG To PDF.pc3