K:\OCA_Civil\042212092 - C-468 E of Turnpike\CADD\Exhibits\TC-Phase 1A - 042212092-Working.dwg, Layout:TUNNEL TC Mar 01, 2019 darryl.courtney
XREFS: XBASE-042212092 xsurvey-042212092 XMATCH-42212092 xaerial xbase-haul road-040380076 xborder-42212092 xh-address-oca DrawingData XBASE-040380076

This document, together with the concepts and designs presented herein, as an instrument of service, is intended only for the specific purpose and client for which it was prepared. Reuse of and improper reliance on this document without written authorization and adaptation by Kimley-Horn and Associates, Inc. shall be without liability to Kimley-Horn and Associates, Inc.

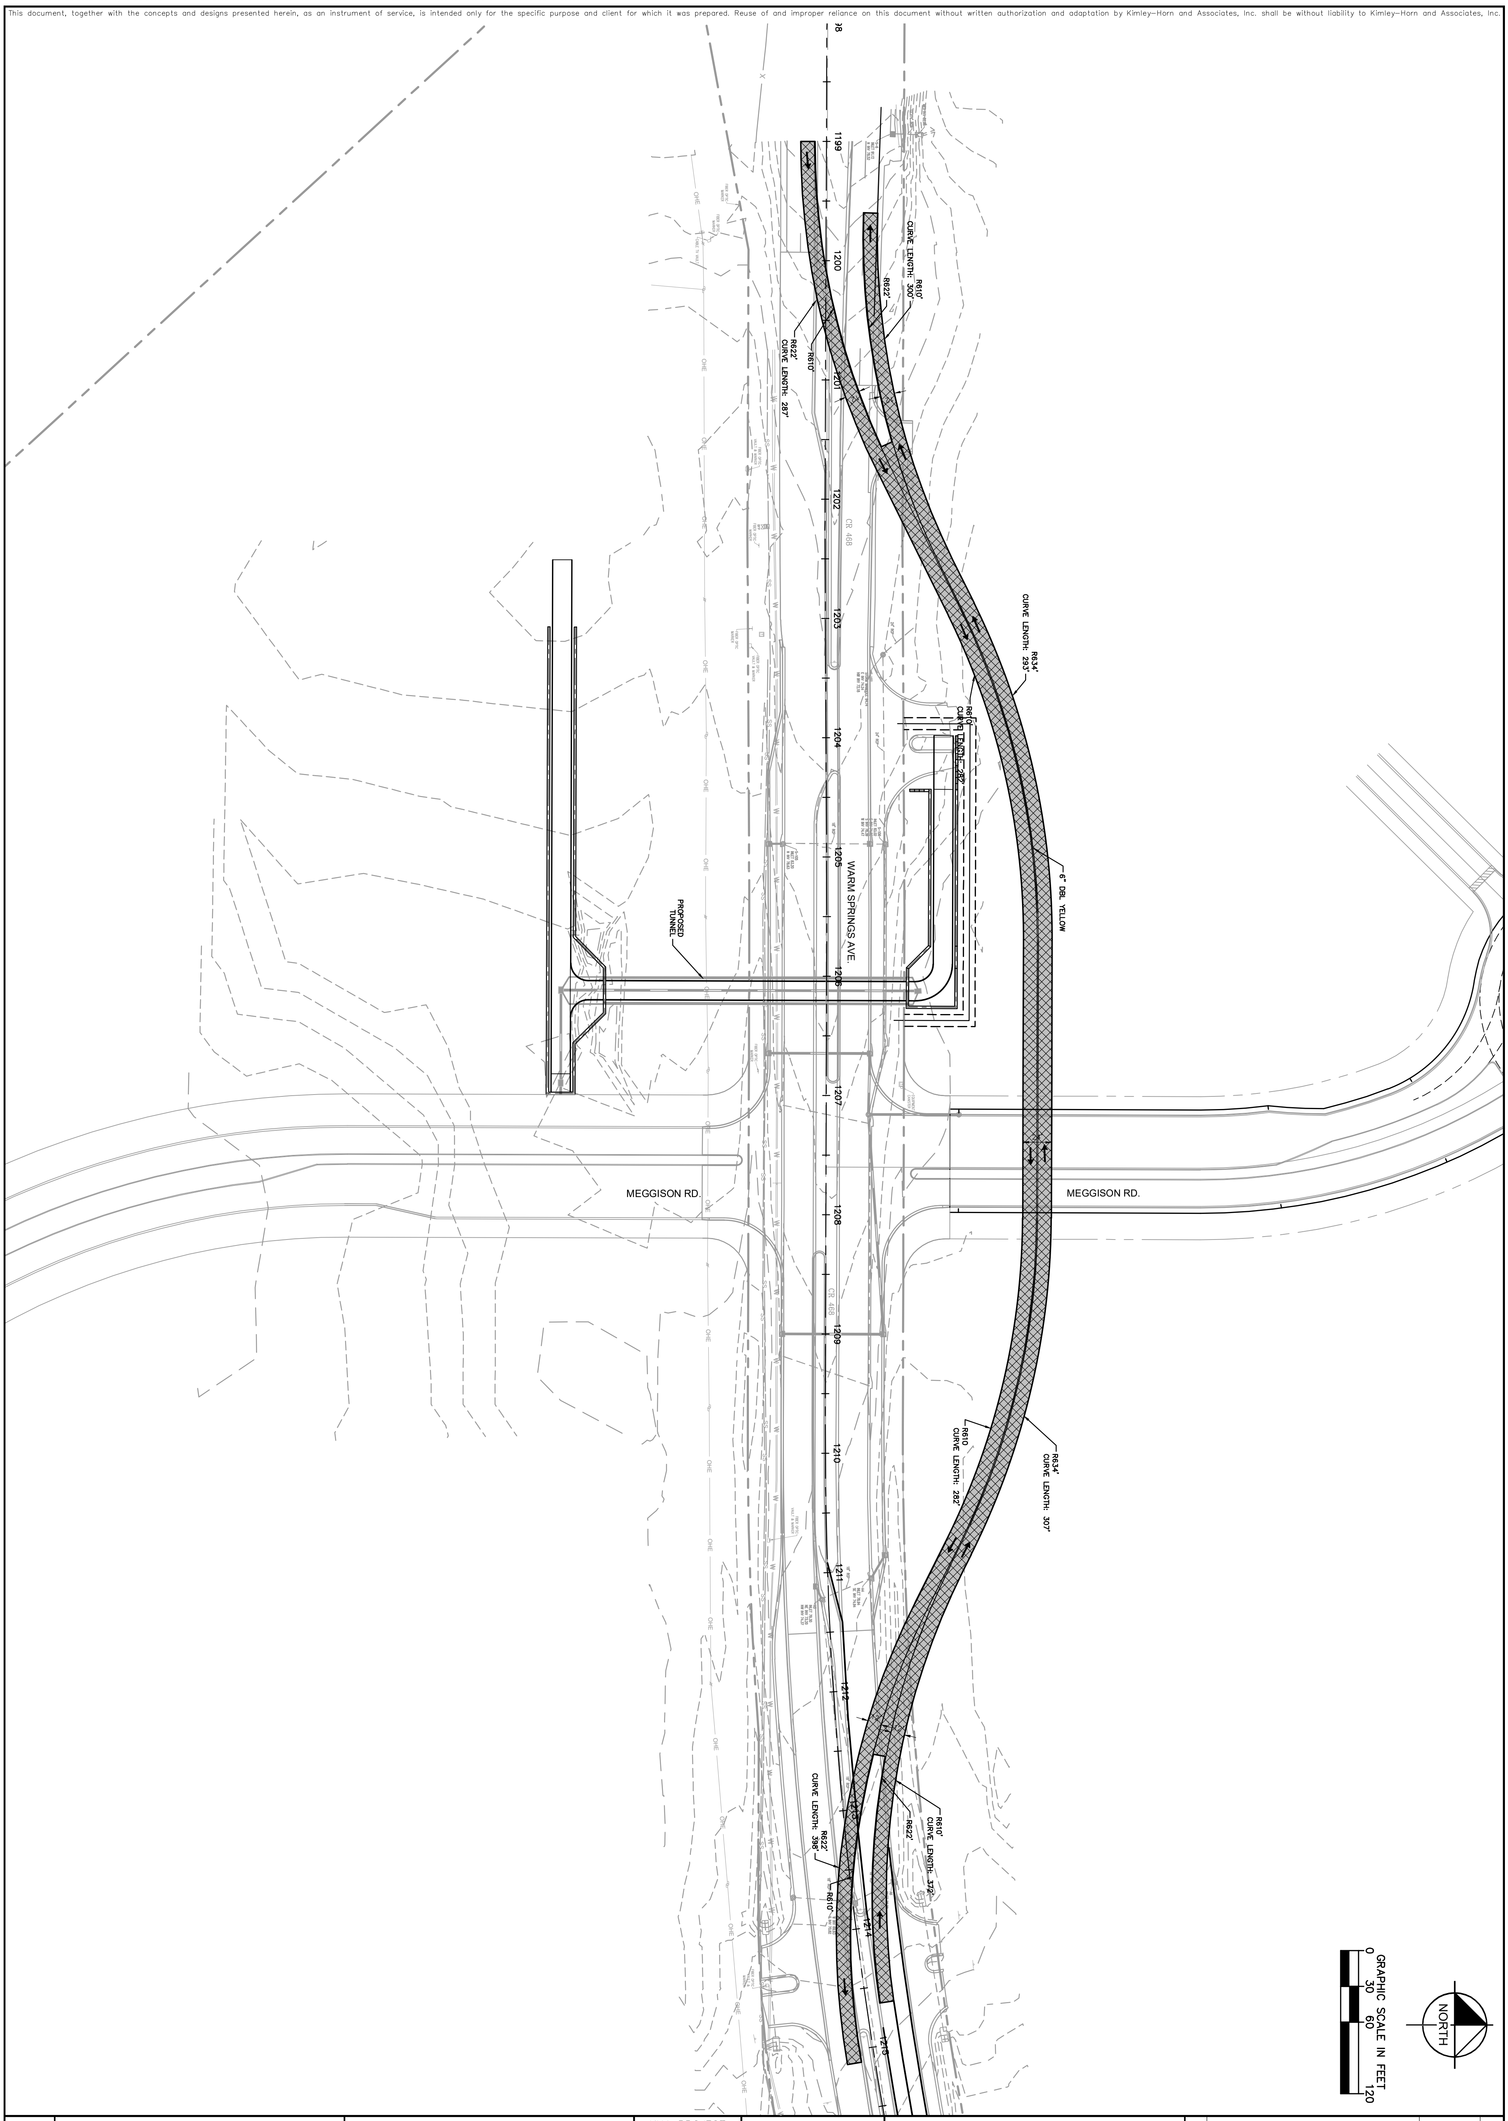

SHEET NUMBER EX-01	WARM SPRINGS AVE. IMPROVEMENTS PREPARED FOR THE VILLAGES LAND COMPANY, LLC SUMTER COUNTY FLORIDA	TUNNEL TRAFFIC CONTROL EXHIBIT	KHA PROJECT 042212092 DATE JANUARY 2019 SCALE AS SHOWN DESIGNED BY KHA DRAWN BY DSC CHECKED BY NJM LICENSED PROFESSIONAL NICHOLAS J. MORA, P.E. FLORIDA LICENSE NUMBER 70697 DATE:

Kimley»Horn
© 2019 KIMLEY-HORN AND ASSOCIATES, INC.
101 EAST SILVER SPRINGS BLVD, SUITE 400, OCALA, FL 34470
PHONE: 352-438-3000
WWW.KIMLEY-HORN.COM CA 00000696

No.	REVISIONS	DATE	BY
1	NOT FOR CONSTRUCTION	–	–