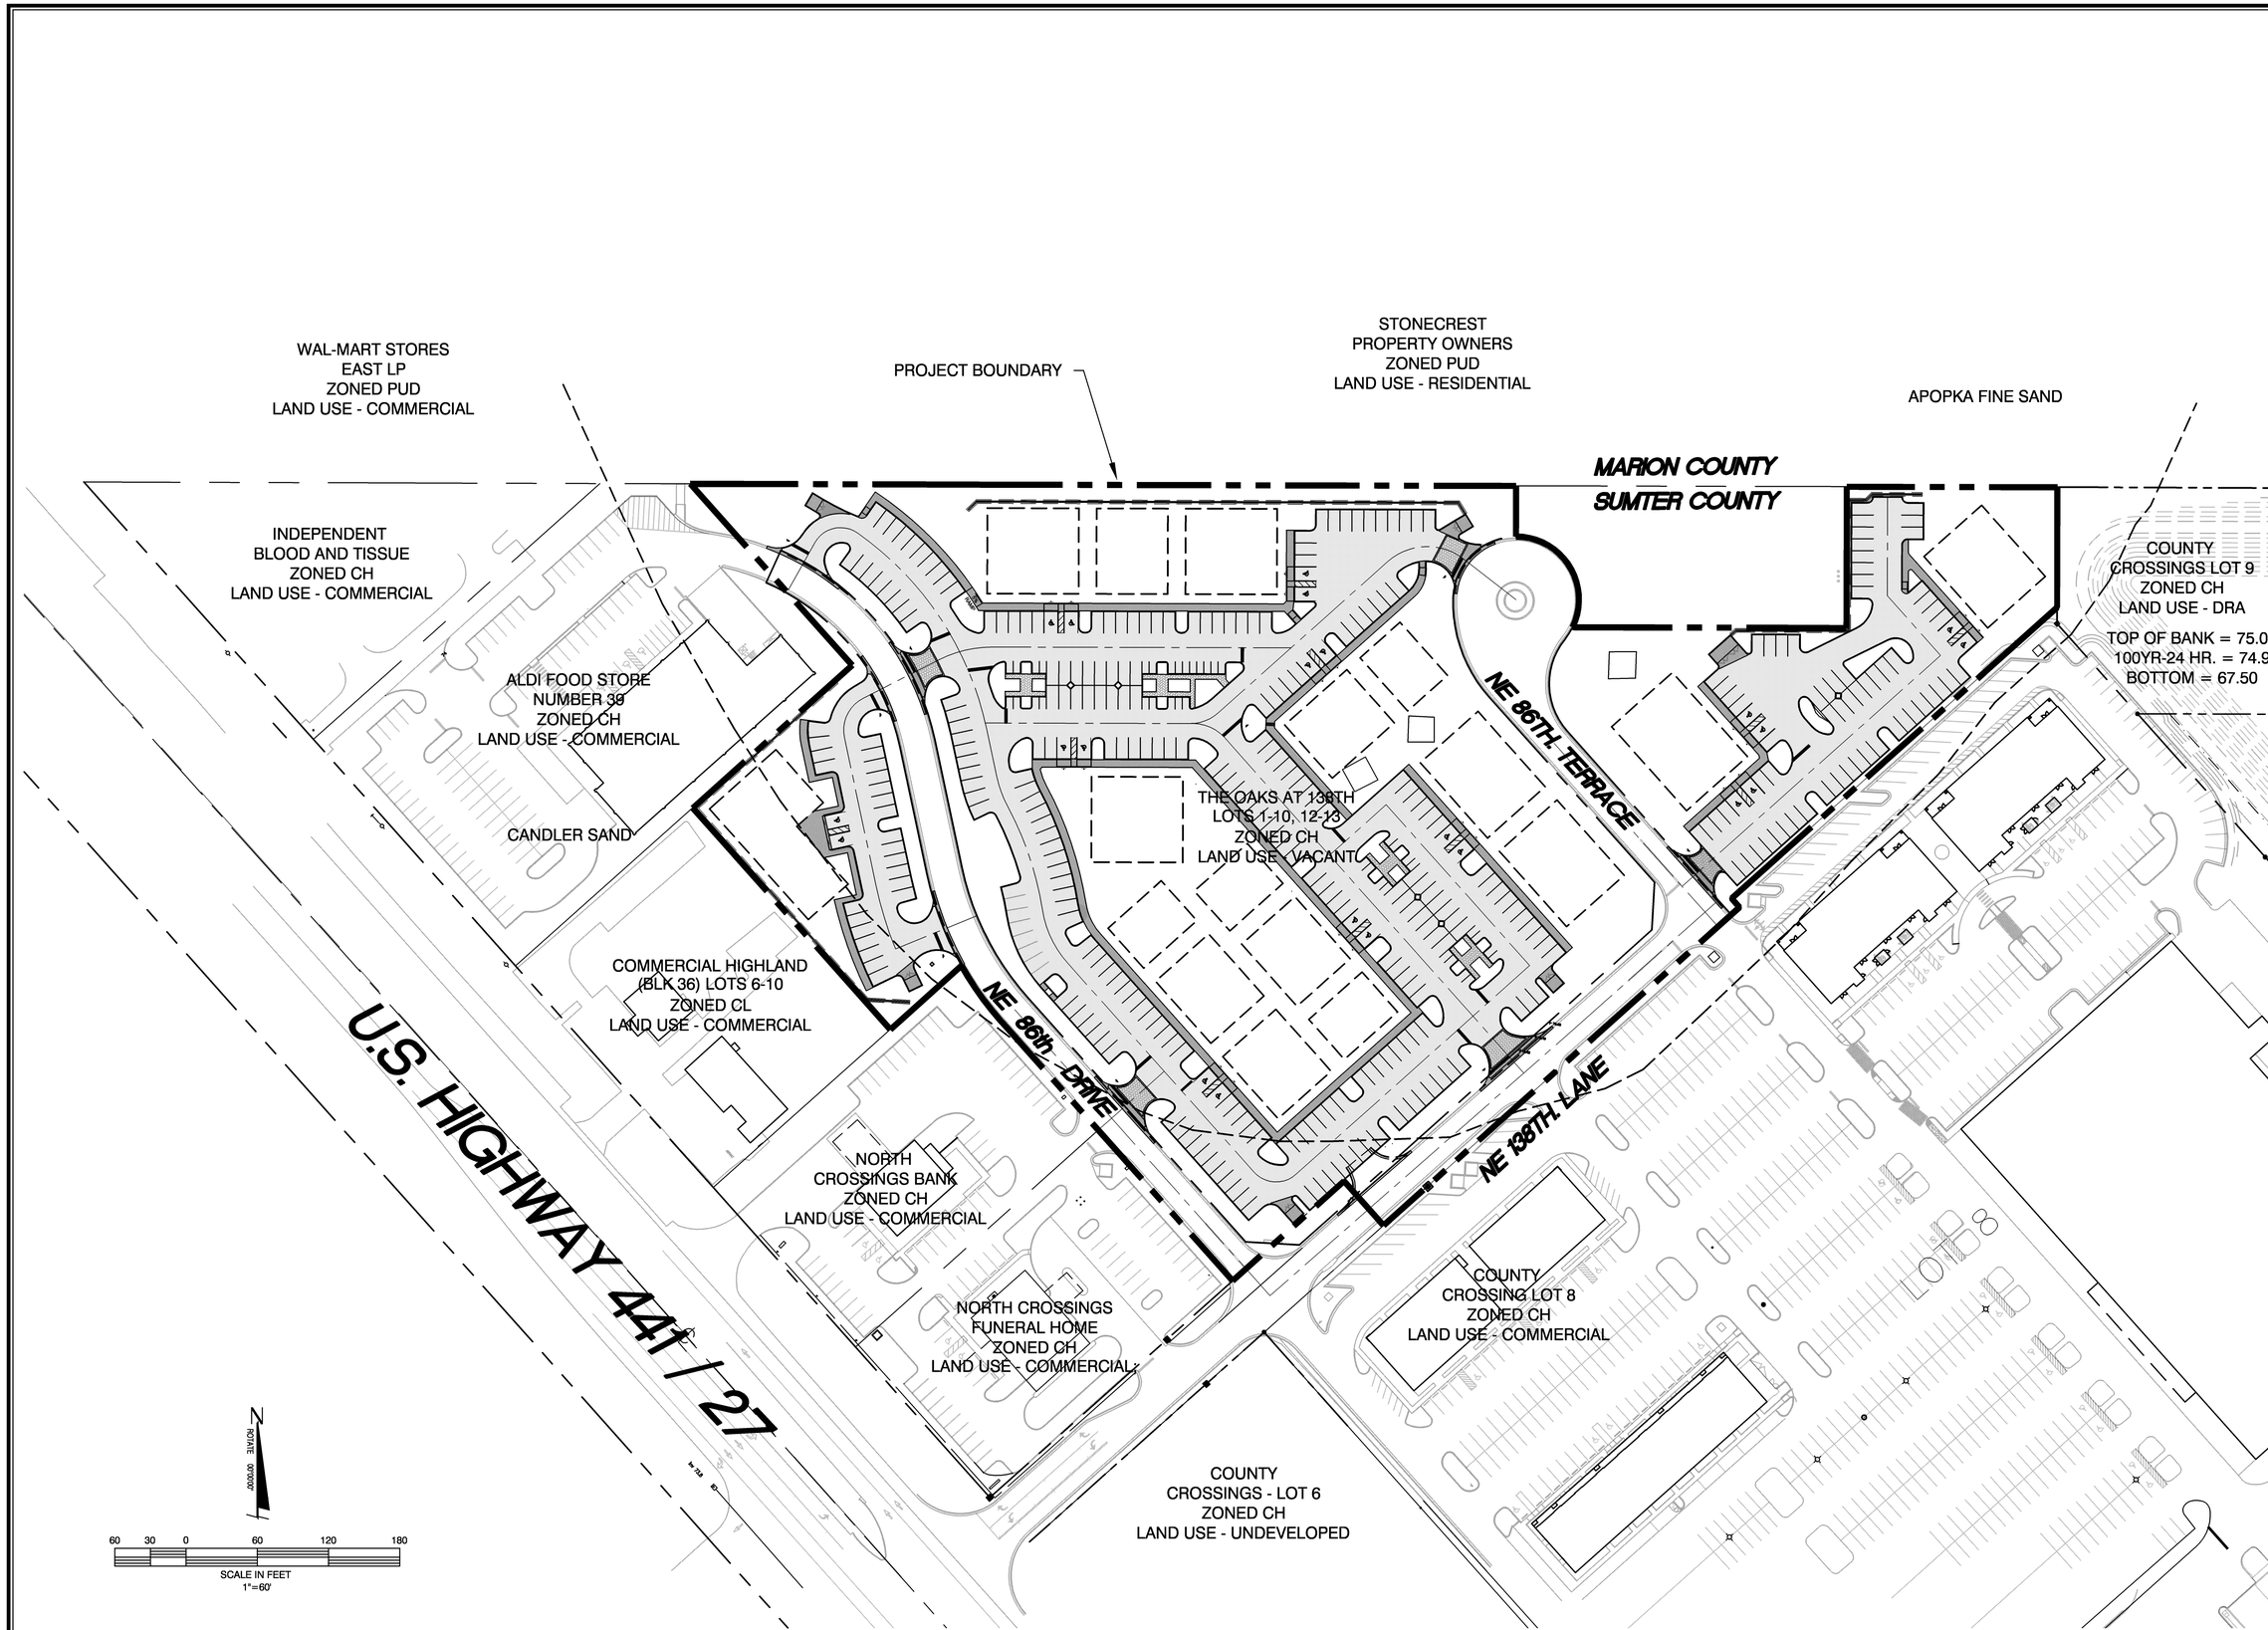

DATE	REVISIONS	BY

FARNER BARLEY AND ASSOCIATES, INC.
▲ ENGINEERS ▲ SURVEYORS ▲ PLANNERS
Certificate of Authorization Number: 4709
4450 N.E. 83rd Road O Wildwood, Florida 34785 O (352) 753-3114

THE OAKS AT 138TH
SUMTER COUNTY, FLORIDA

MASTER DEVELOPMENT PLAN

DATE	06-30-09
DRAWN BY	DLB
CHKD BY	JAH
FILE NAME	MDEV
JOB NO.	065146.0004

SHT. 3 OF 13

S:\SUMTER\NON-VILLAGES PROJECTS\THE OAKS AT 138TH\CIVIL\CONSTRUCTION\003-OAKS-MDEV.dwg, 7/14/2009 10:55:31 AM, KIP6000.pc3, 1:60, Daniel