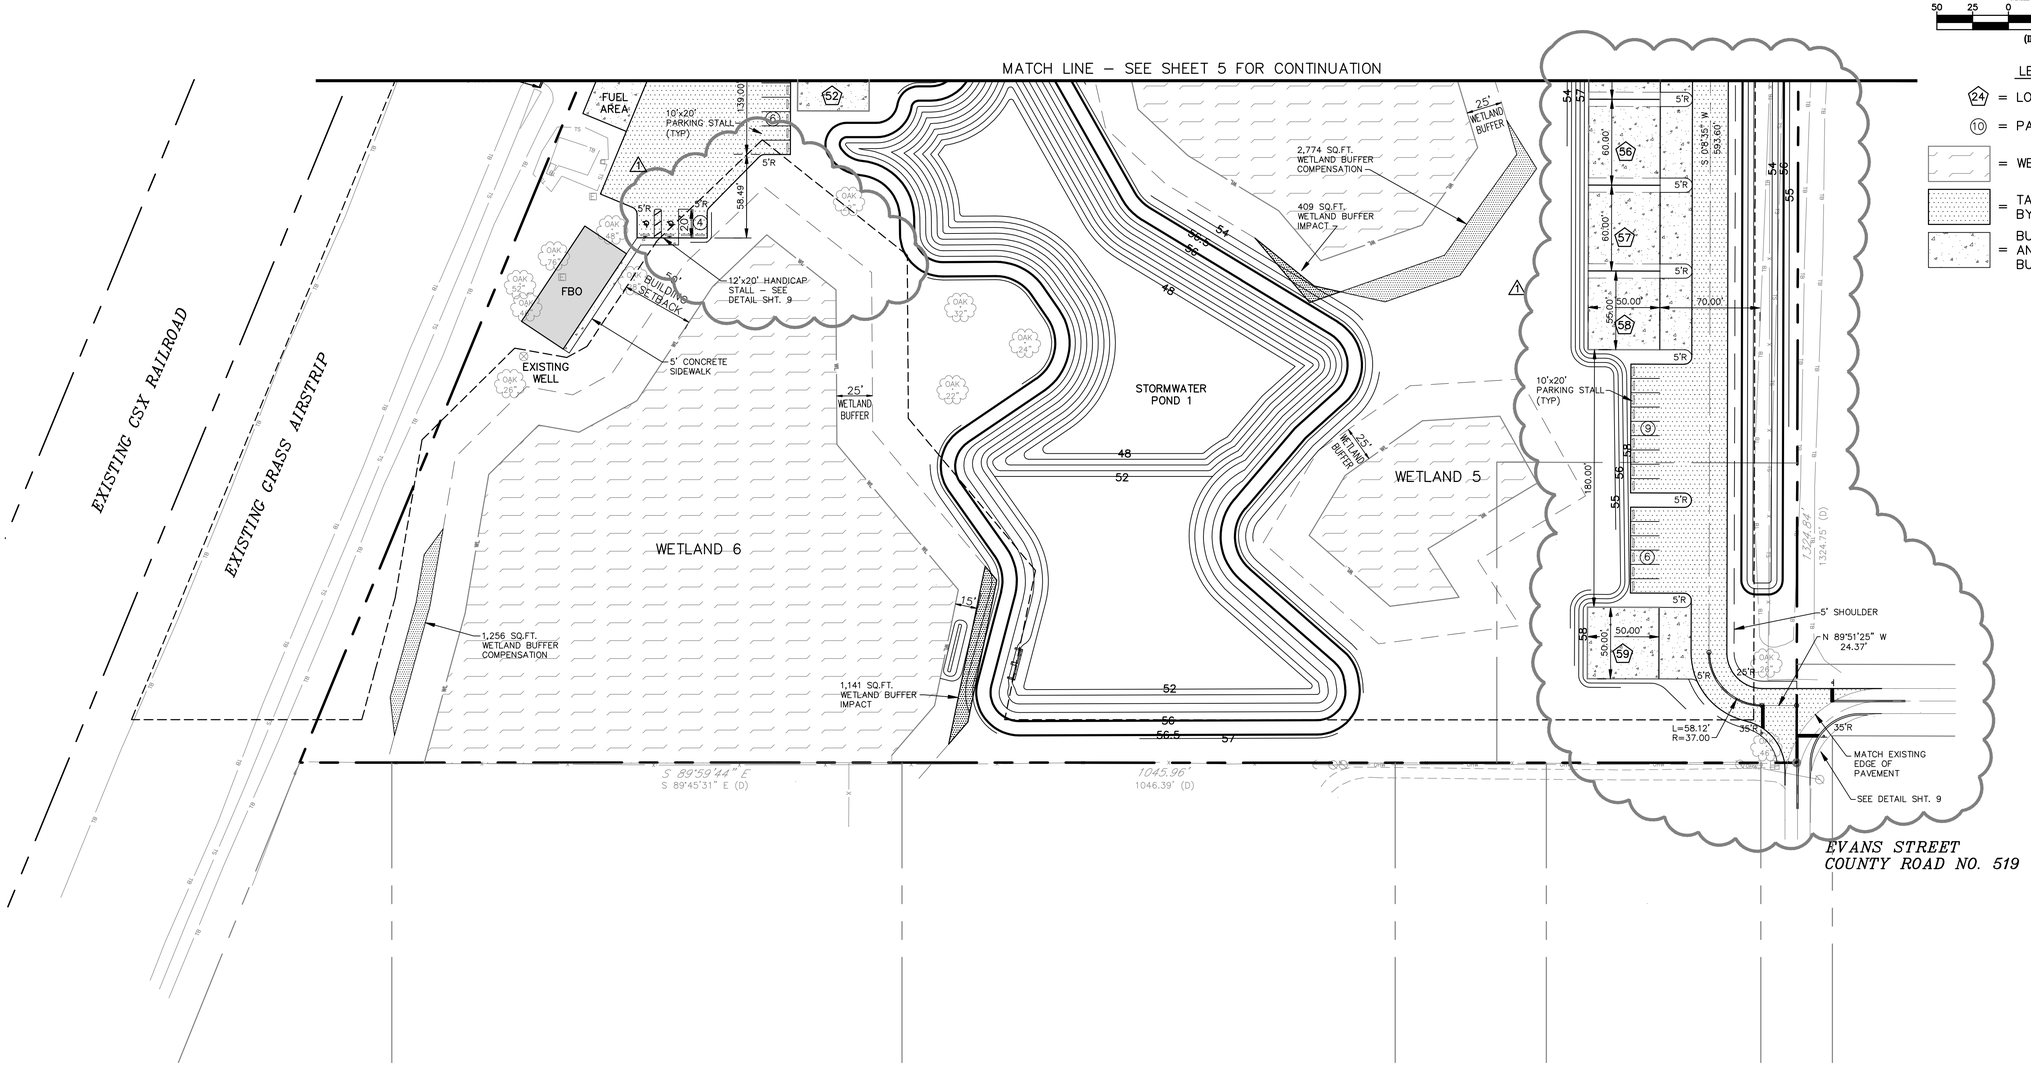

GRAPHIC SCALE

50 25 0 50 100

(IN FEET)

LEGEND

(24) = LOT NUMBER

(10) = PARKING COUNT

= WETLAND LIMITS

= TAXIWAYS AND PARKING BY AIRPORT OWNER

= BUILDING PAD AND APRON BY BUILDING OWNER

DANIEL J. HAYES, P.E. FL. REG. NO. 48895

DATE:

Wicks Consulting Services, Inc.
225 West Main Street, Tavares, Florida 32778
www.wicksconsulting.com (352) 343-8867
C.A. #00004571

Frank B. Arenas, Esq.
P.O. Box 600
Coleman, Florida 33521
(352) 748-6629

Engineering Plan of FREE FLIGHT AIRPORT GEOMETRY PLAN (SOUTH) Sumter County, Florida 33521

Drawn: WSR	REVISION: DATE:
Checked: DJH	1 COUNTY/NMD COMMENTS 1-13-10
Date: 06-10-09	
Scale: AS SHOWN	
File No.: 09110	Sheet: 6 of 11

S:\09110(FREE FLIGHT AIRPORT)\plans\09110 total.dwg, 1/14/2010 8:40:04 AM, DWG To PDF.pc3