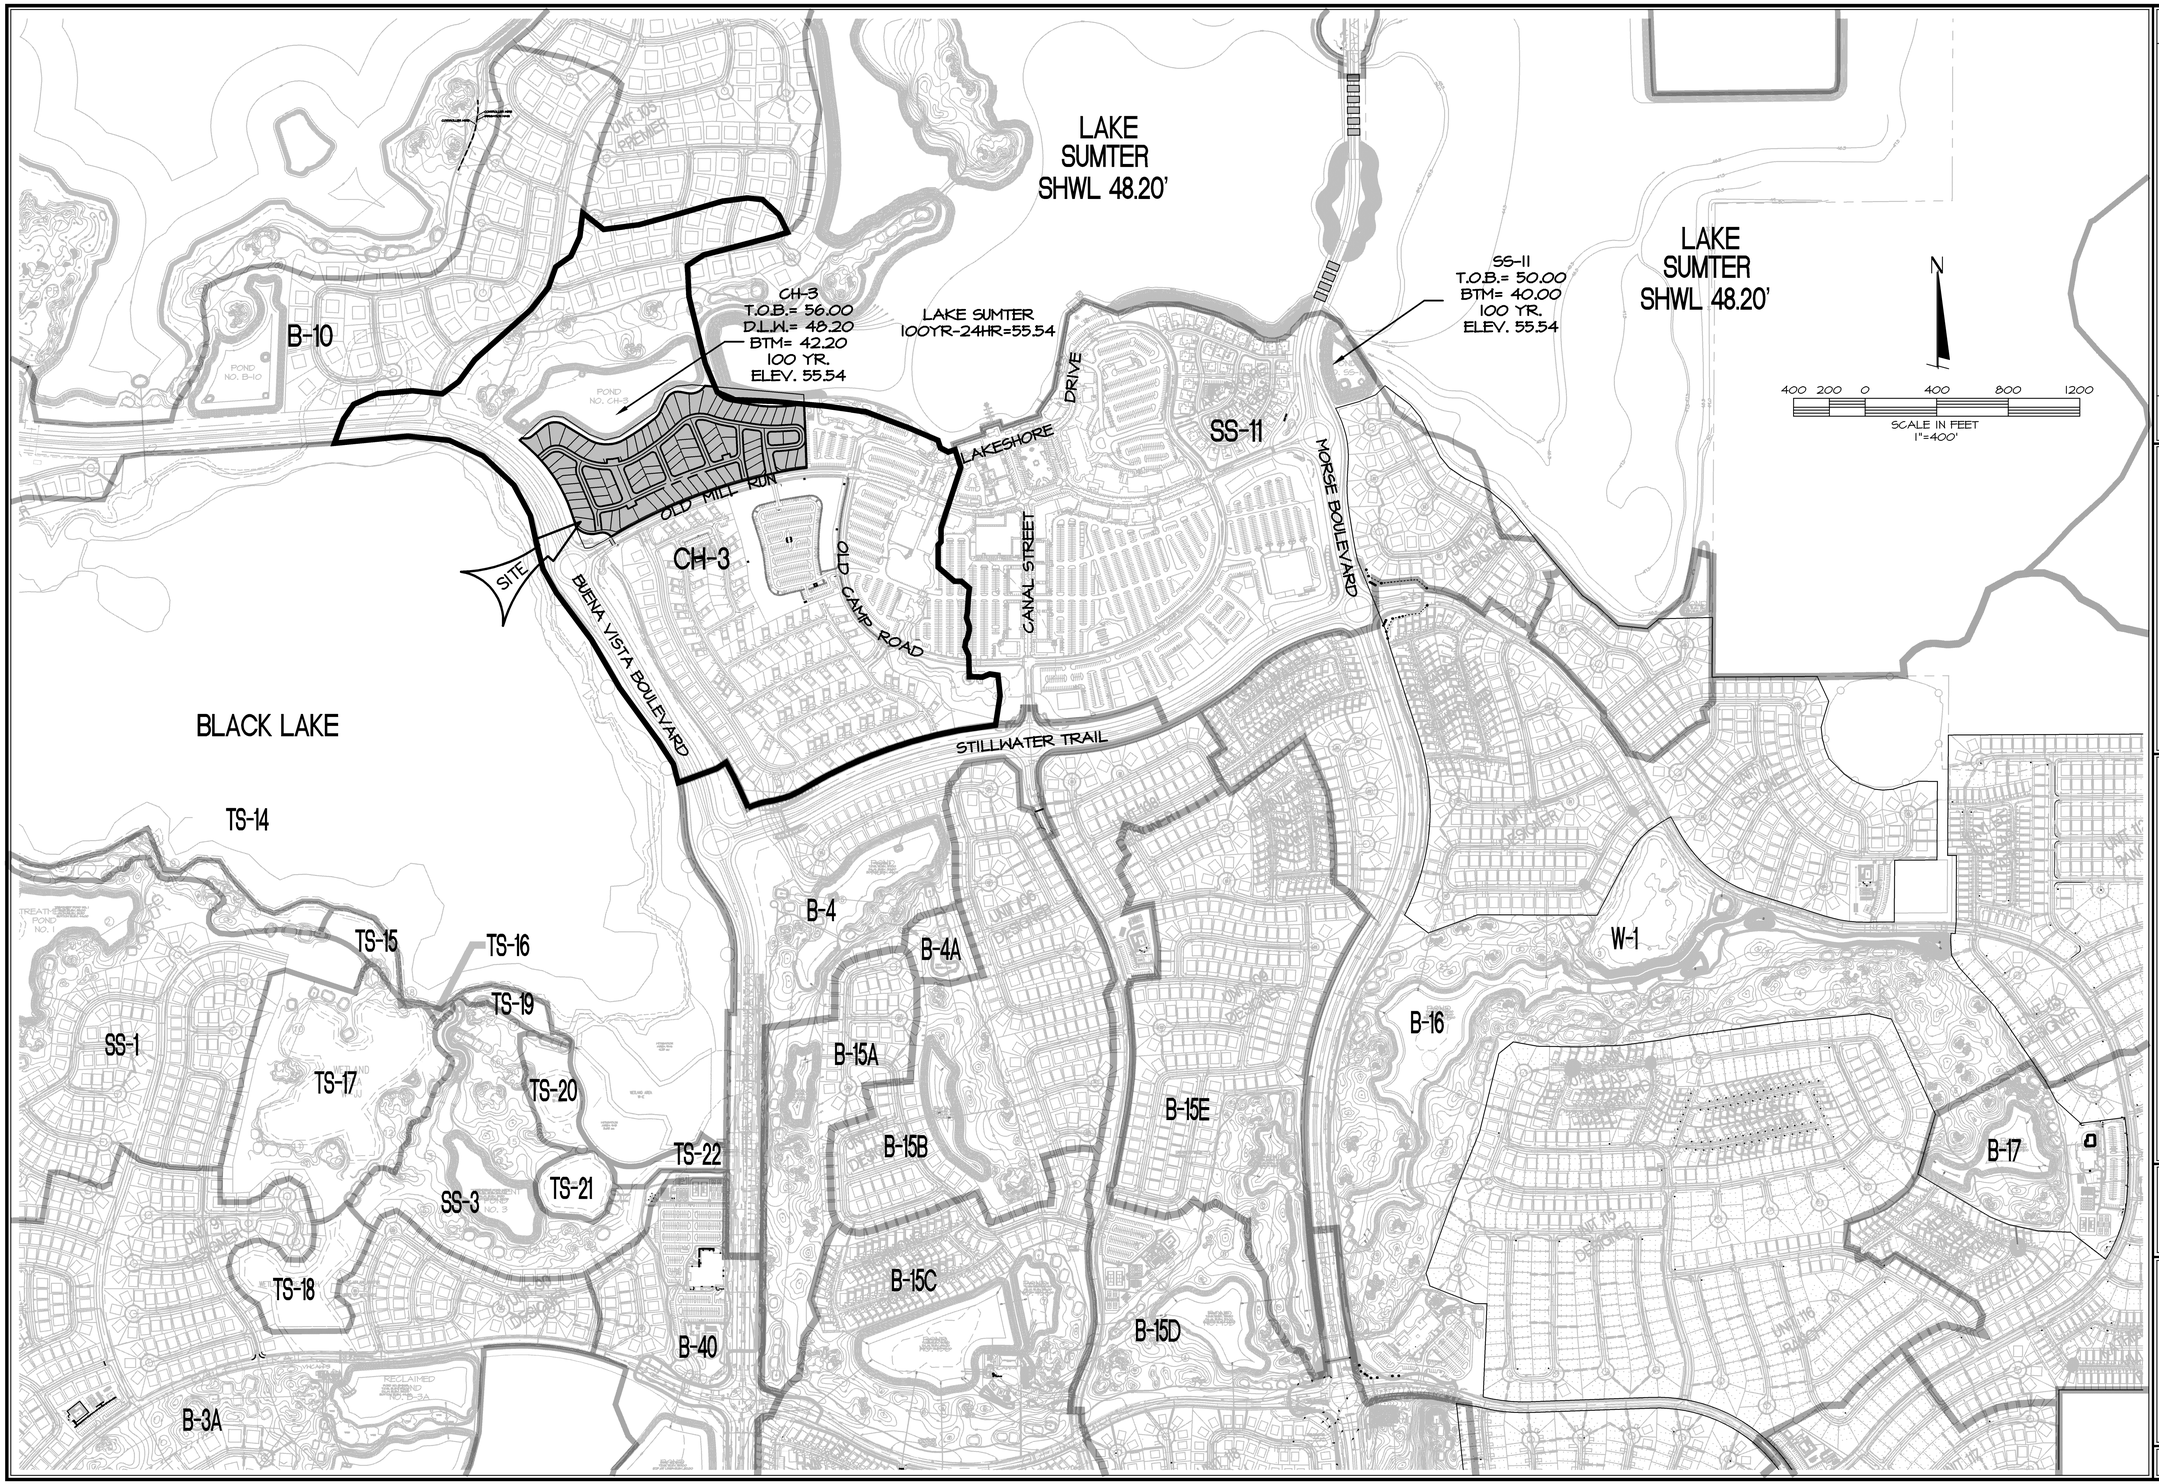

DATE	REVISIONS	BY

FARNER BARLEY AND ASSOCIATES, INC.
▲ ENGINEERS ▲ SURVEYORS ▲ PLANNERS
Certificate of Authorization Number: 4709
4450 N.E. 83rd Road ○ Wildwood, Florida 34785 ○ (352) 748-3128

The Villages

VILLAGES OF SUMTER
EDGEWATER COTTAGES

MASTER DEVELOPMENT PLAN

DATE 1-18-10
DRAWN BY DC
CHKD BY JAH
FILE NAME MDEV
JOB NO. 92141.1874

SHT. 2 OF 17

S:\SUMTER\UNITS&VILLAS\EDGEWATER COTTAGES\CIVIL\CONSTRUCTION\002-EDGEWATER-MDEV.dwg, 3/29/2010 3:18:10 PM