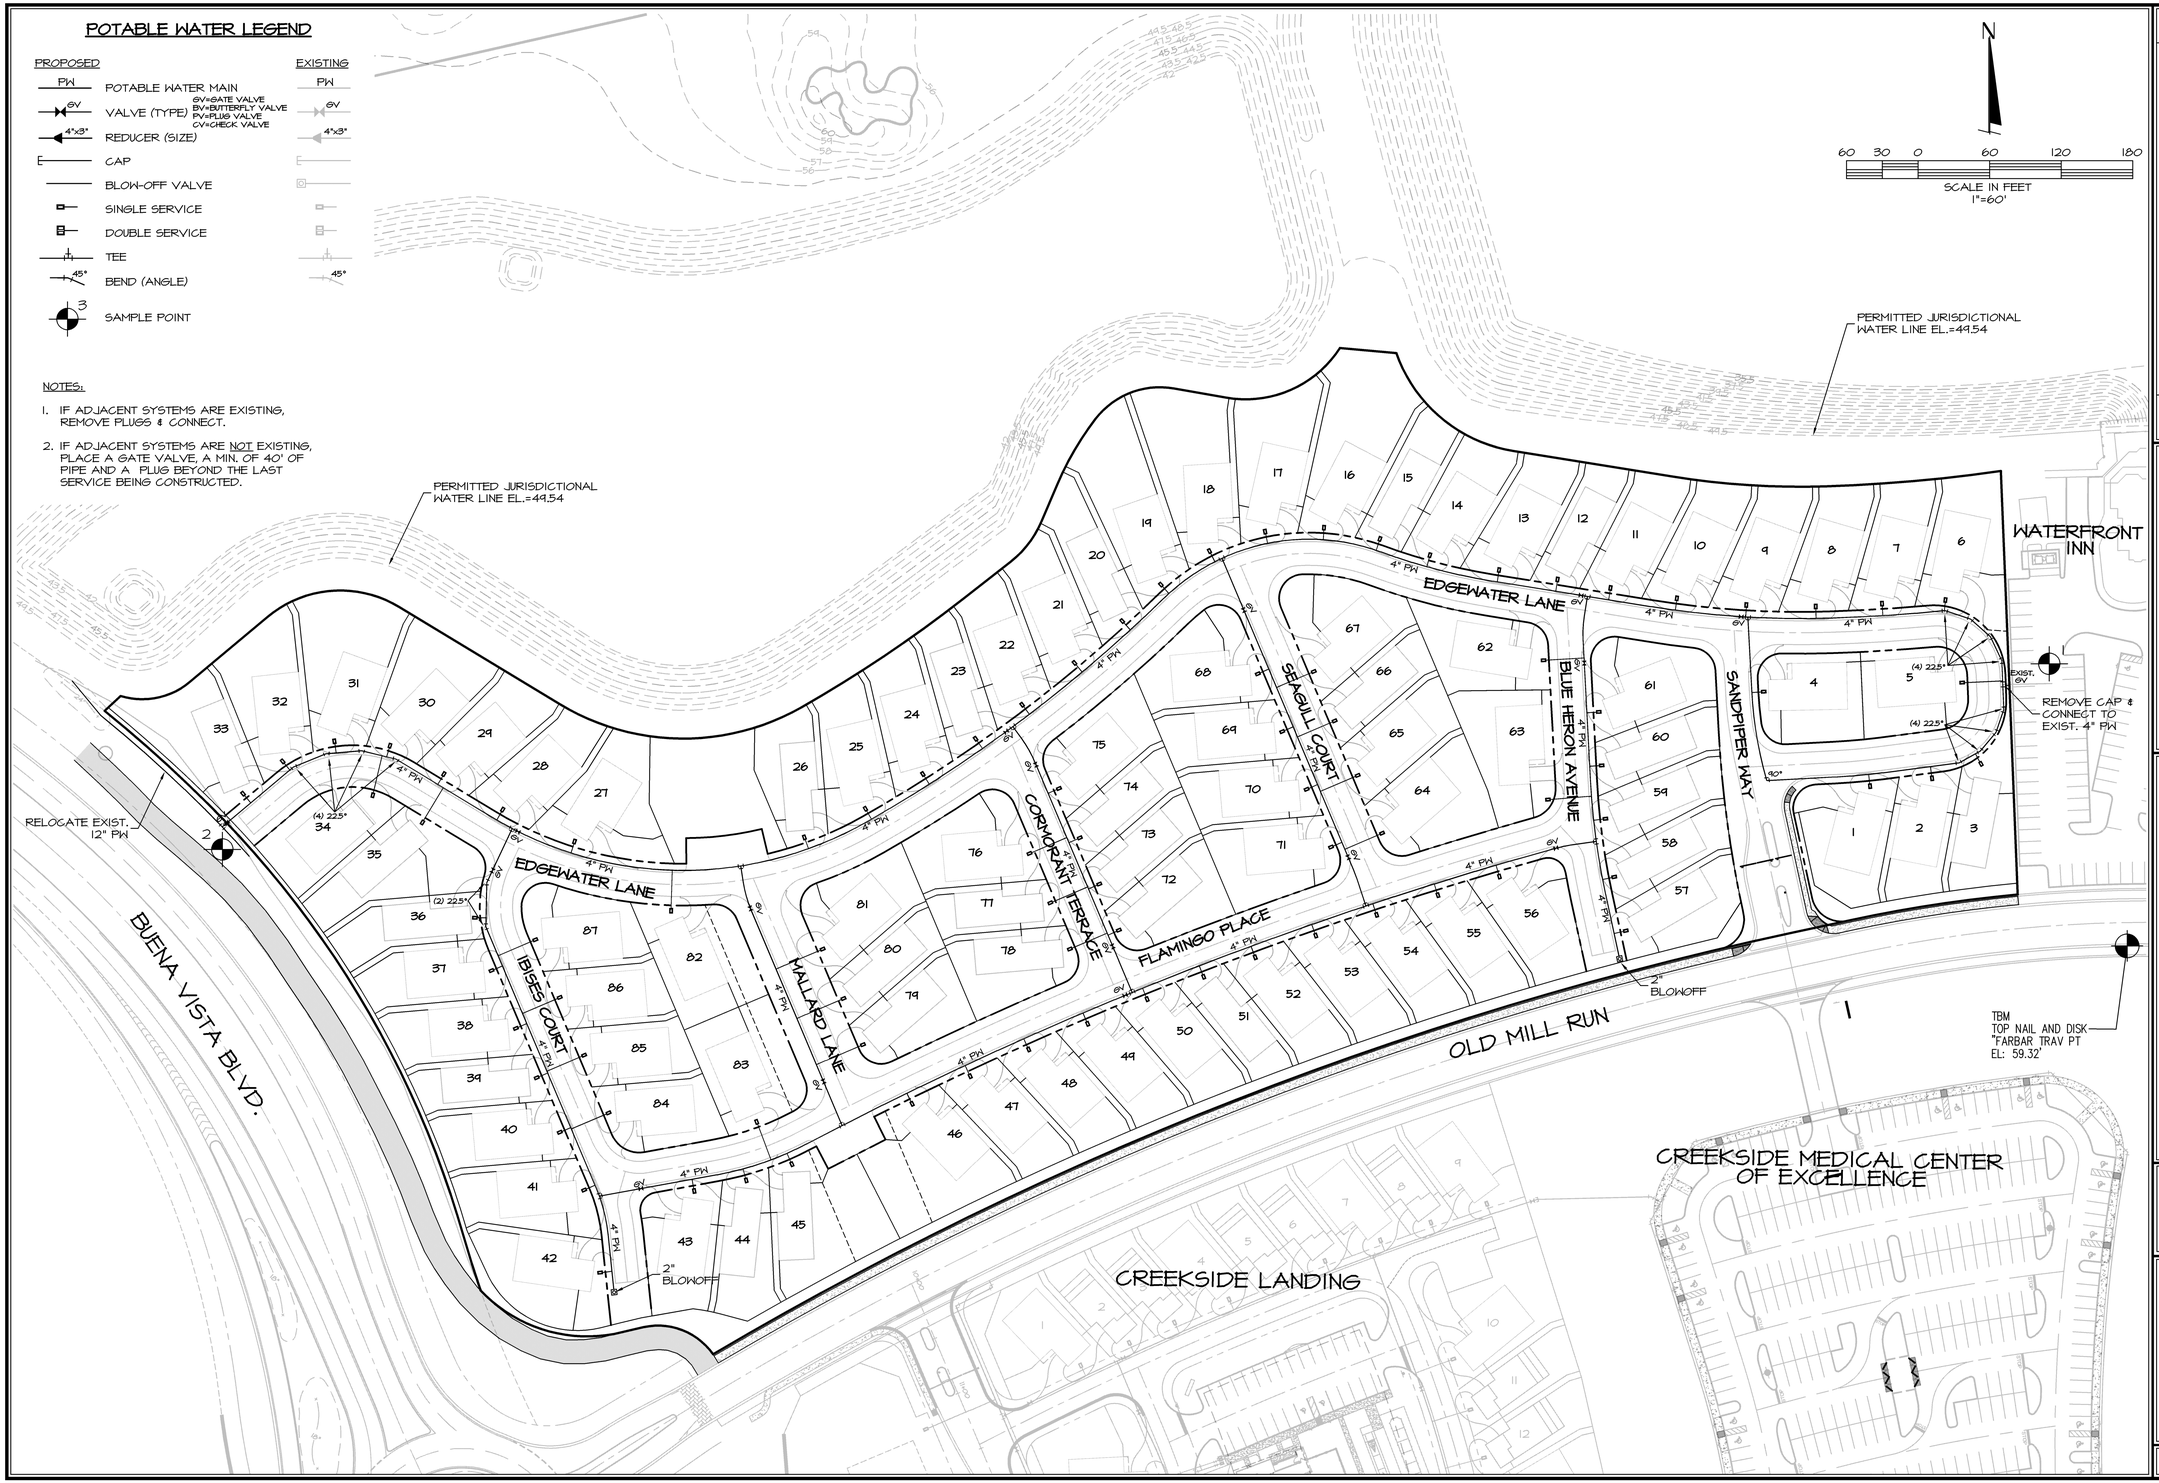

DATE	REVISIONS	BY

FARNER BARLEY AND ASSOCIATES, INC.
ENGINEERS ▲ SURVEYORS ▲ PLANNERS
Certificate of Authorization Number: 4709
4450 N.E. 83rd Road ○ Wildwood, Florida 34785 ○ (352) 748-3126

The Villages

VILLAGES OF SUMTER
EDGEWATER COTTAGES

WATER DISTRIBUTION MASTER PLAN

DATE 1-18-10
DRAWN BY DC
CHKD BY JAH
FILE NAME EDGEWATER WAT
JOB NO. 921141.1879

SHT. 6 OF 17

S:\SUMTER\UNITS&VILLAS\EDGEWATER COTTAGES\CIVIL\CONSTRUCTION\006-EDGEWATER-WAT.dwg, 3/29/2010 3:24:33 PM