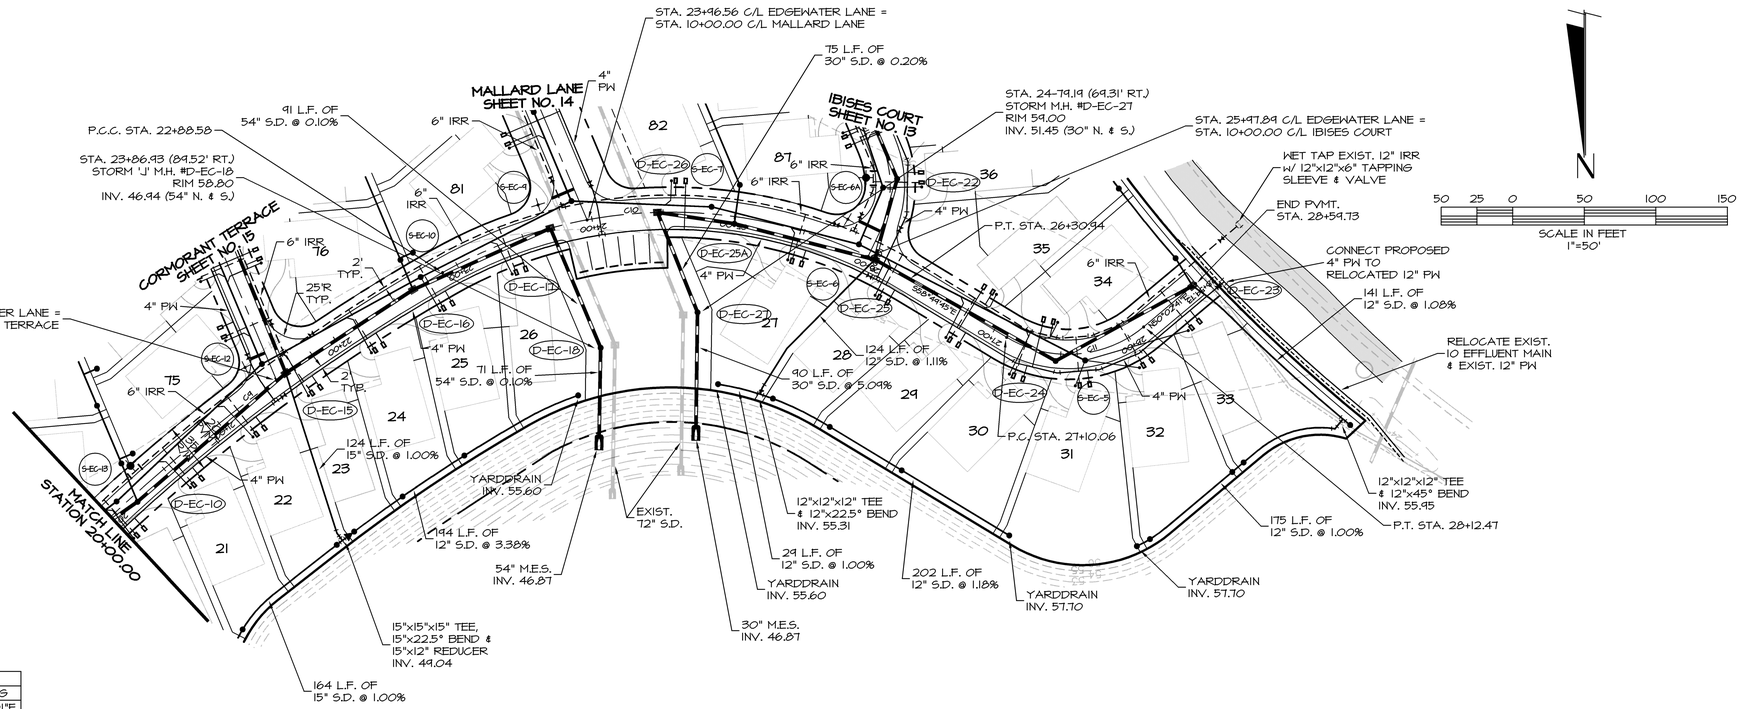

CURVE TABLE						
CURVE	RADIUS	LENGTH	TANGENT	CHORD	DELTA	BEARING
C9	1237.50	315.89	158.81	315.04	14°37'32"	N53°02'01"E
C10	322.50	342.36	184.30	326.51	60°49'28"	S84°14'24"E
C11	82.50	102.41	58.98	95.96	71°07'34"	S85°36'28"W

EDGEWATER LANE

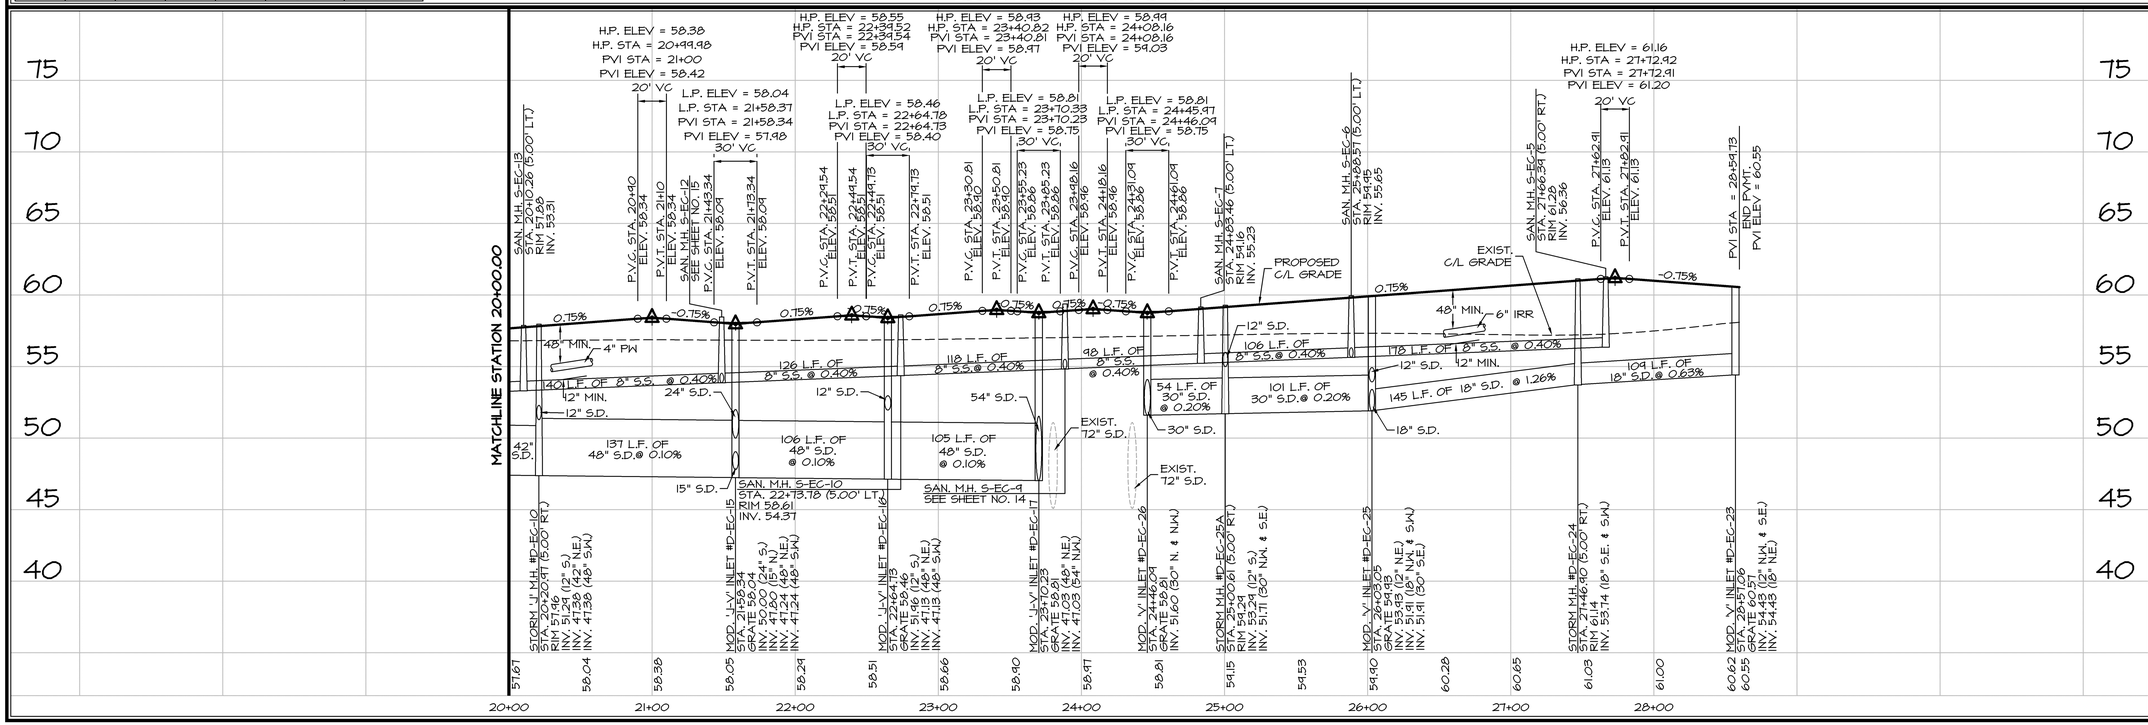

REVISIONS		
DATE		BY

FARNER BARLEY AND ASSOCIATES, INC.
ENGINEERS ▲ SURVEYORS ▲ PLANNERS
Certificate of Authorization Number: 4709
4450 N.E. 83rd Road ○ Wildwood, Florida 34785 ○ (352) 748-3128

The Villages Designer

VILLAGES OF SUMTER
EDGEWATER COTTAGES

PLAN & PROFILE
EDGEWATER LANE

DATE 1-18-10
DRAWN BY DC
CHKD BY JAH
FILE NAME EDGEWATER-PP3
JOB NO. 92.11.41.1.2.7.9

SHT. 10 OF 17

S:\SUMTER\UNITS\VILLAS\EDGEWATER COTTAGES\CIVIL\CONSTRUCTION\010-EDGEWATER-PP3.dwg, 3/29/2010 3:26:45 PM