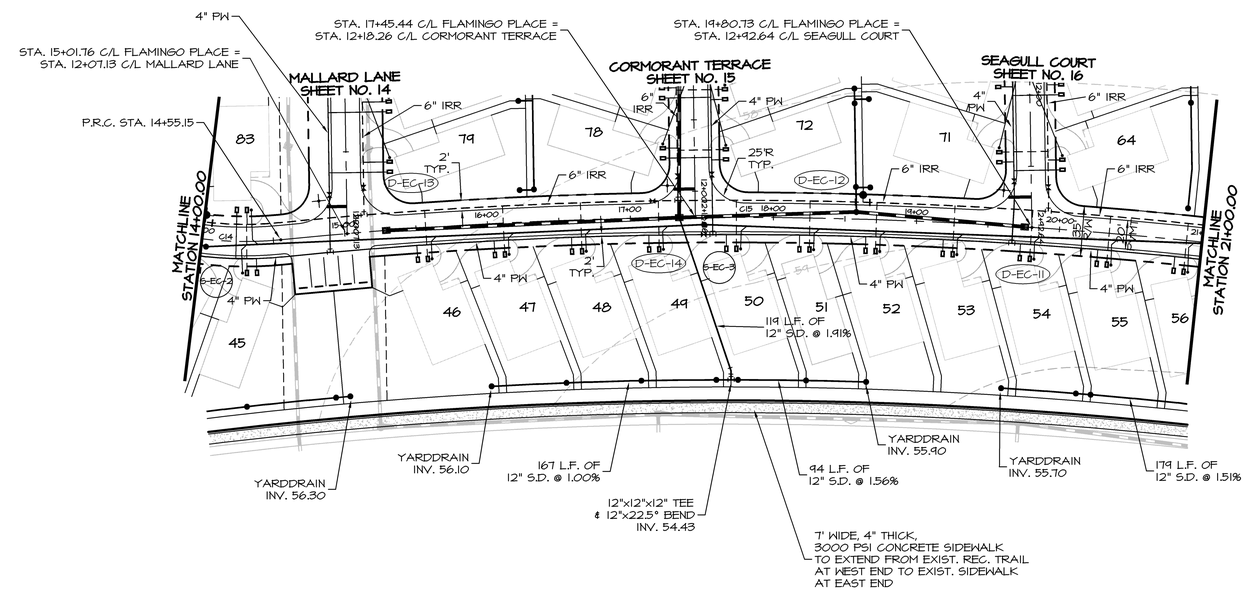

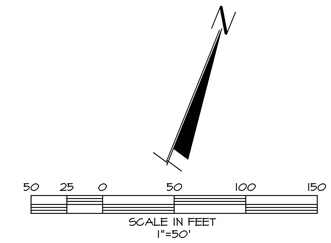

CURVE TABLE						
CURVE	RADIUS	LENGTH	TANGENT	CHORD	DELTA	BEARING
C14	250.00	76.20	38.40	75.91	17°27'50"	N71°01'22"E
C15	3156.50	668.38	335.45	667.13	12°07'56"	S68°21'25"W

FLAMINGO PLACE

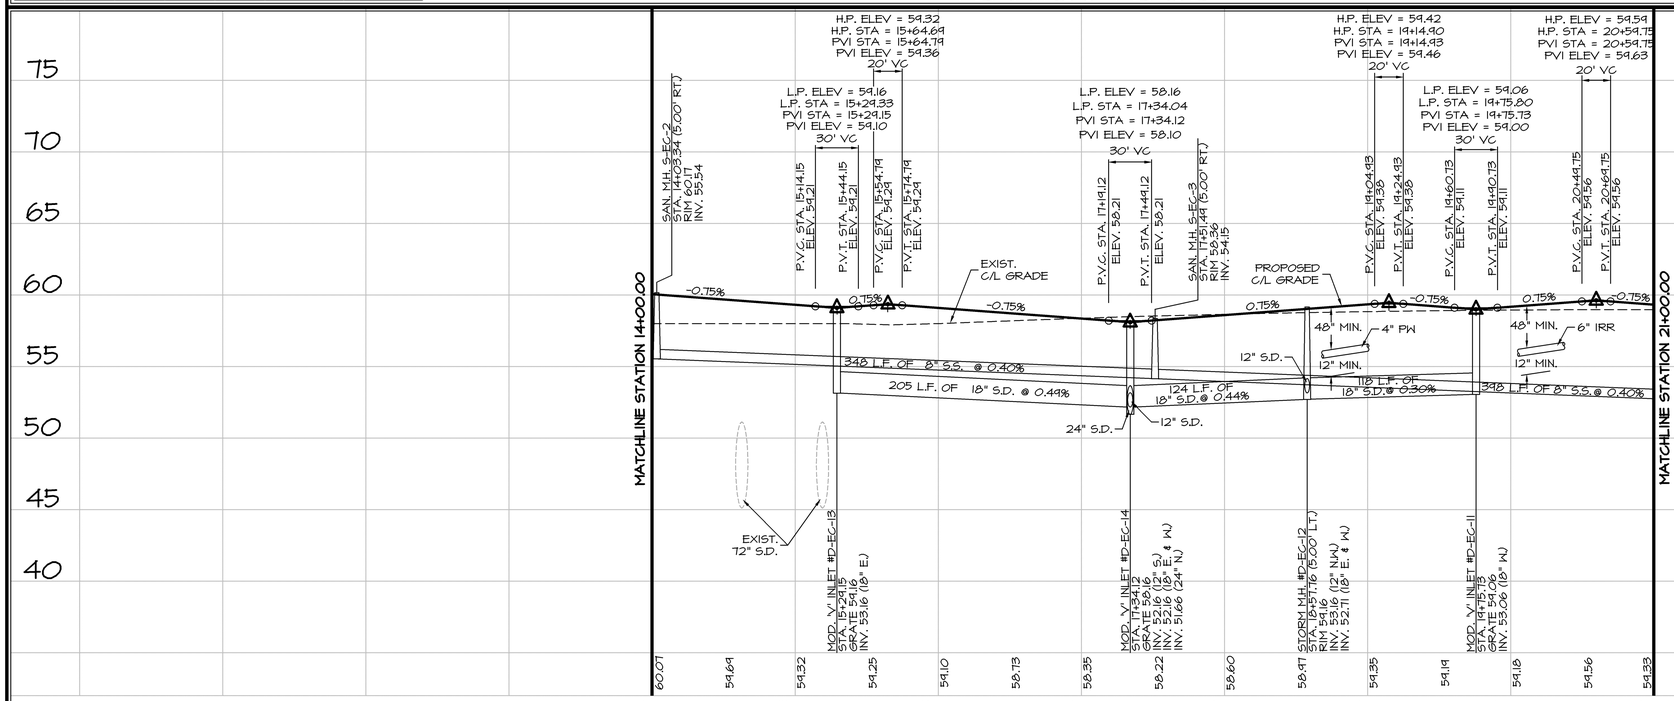

DATE	REVISIONS	BY

FARNER BARLEY AND ASSOCIATES, INC.
ENGINEERS ▲ SURVEYORS ▲ PLANNERS
Certificate of Authorization Number: 4709
4450 N.E. 83rd Road ○ Wildwood, Florida 34785 ○ (352) 748-3126

The Villages Designed
VILLAGES OF SUMTER
EDGEWATER COTTAGES

PLAN & PROFILE
FLAMINGO PLACE

DATE 1-18-10
DRAWN BY DC
CHKD BY JAH
FILE NAME EDGEWATER-PPS
JOB NO. 921141.1279

SHT. 12 OF 17

S:\SUMTER\UNITS\VILLAS\EDGEWATER COTTAGES\CIVIL\CONSTRUCTION\012-EDGEWATER-PPS.dwg, 3/29/2010 3:27:47 PM