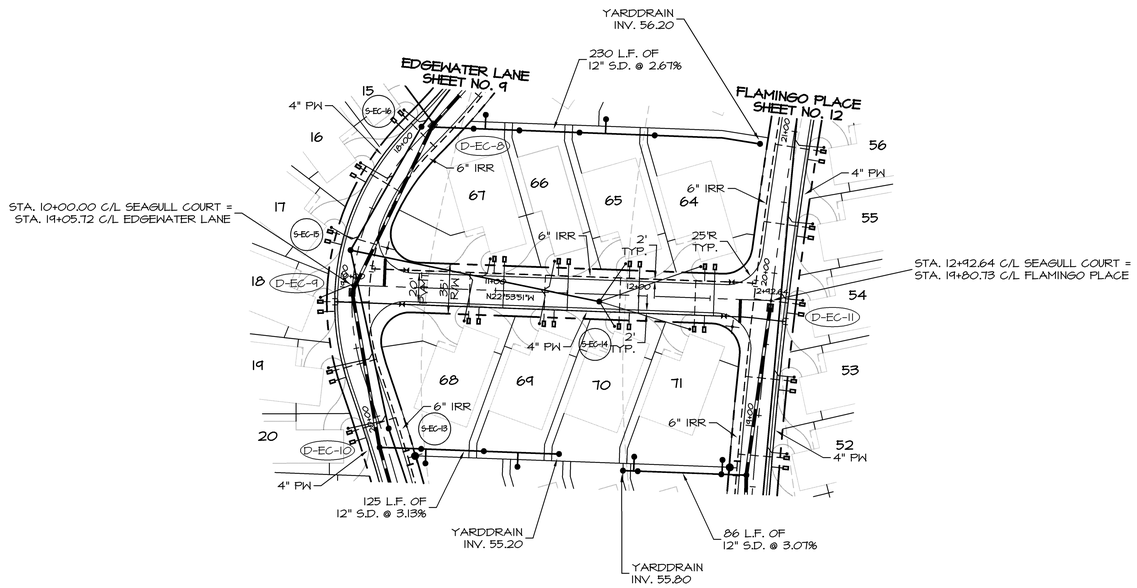

SEAGULL COURT

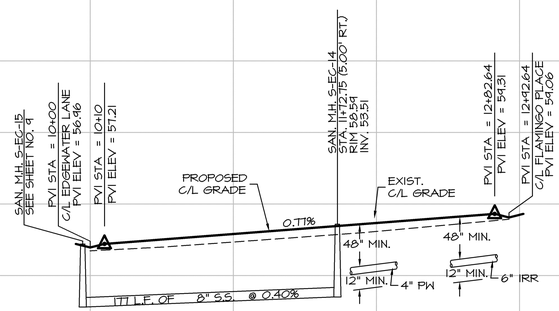

50 25 0 50 100 150

SCALE IN FEET
1"=50'

DATE	REVISIONS	BY

FARNER BARLEY AND ASSOCIATES, INC.
ENGINEERS ▲ SURVEYORS ▲ PLANNERS
Certificate of Authorization Number: 4709
4450 N.E. 83rd Road ○ Wildwood, Florida 34785 ○ (352) 748-3128

The Villages Designers

VILLAGES OF SUMTER
EDGEWATER COTTAGES

PLAN & PROFILE
SEAGULL COURT

DATE 1-18-10
DRAWN BY DC
CHKD BY JAH
FILE NAME EDGEWATER-PP9
JOB NO. 921141.1879

SHT. 16 OF 17

S:\SUMTER\UNITS\VILLAS\EDGEWATER COTTAGES\CIVIL\CONSTRUCTION\016-EDGEWATER-PP9.dwg, 3/29/2010 3:29:47 PM