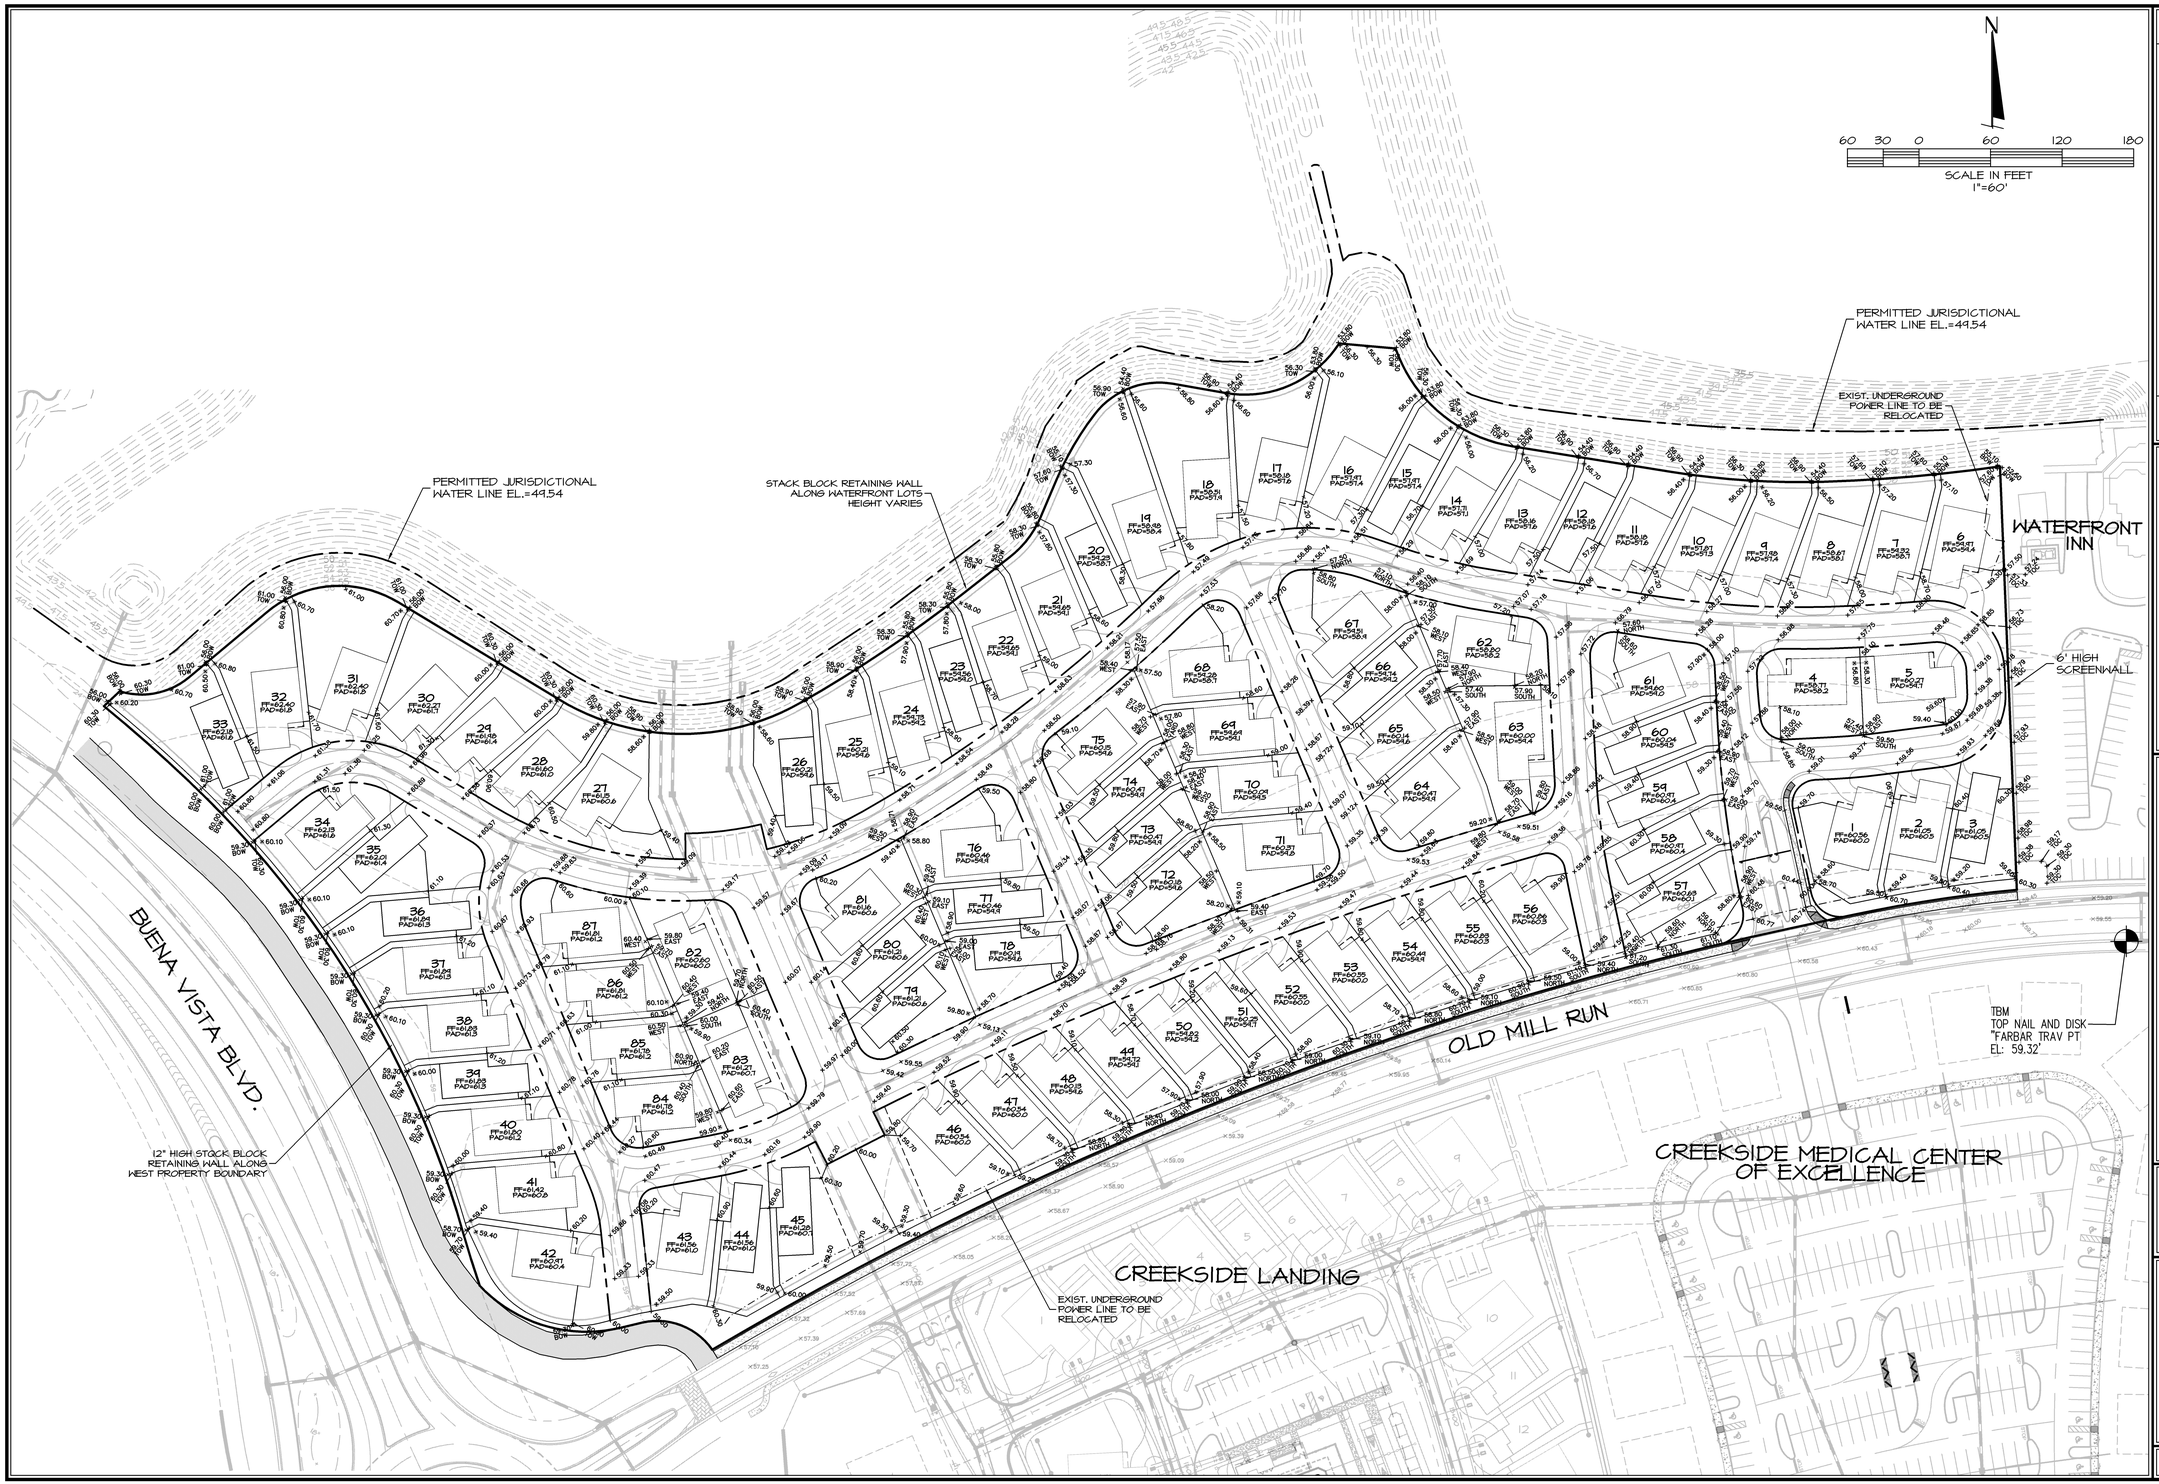

DATE	REVISIONS	BY

FARNER BARLEY AND ASSOCIATES, INC.
ENGINEERS ▲ SURVEYORS ▲ PLANNERS
Certificate of Authorization Number: 4709
4450 N.E. 83rd Road o Wildwood, Florida 34785 o (352) 748-3128

The Villages

VILLAGES OF SUMTER
EDGEWATER COTTAGES

MASTER GRADING PLAN

DATE 1-18-10
DRAWN BY DC
CHKD BY JAH
FILE NAME EDGEWATER-GRADE
JOB NO. 921141.1874

SHT. 17 OF 17

S:\SUMTERUNITS\VILLAS\EDGEWATER COTTAGES\CIVIL\CONSTRUCTION\017-EDGEWATER-GRADE.dwg, 3/29/2010 3:30:17 PM