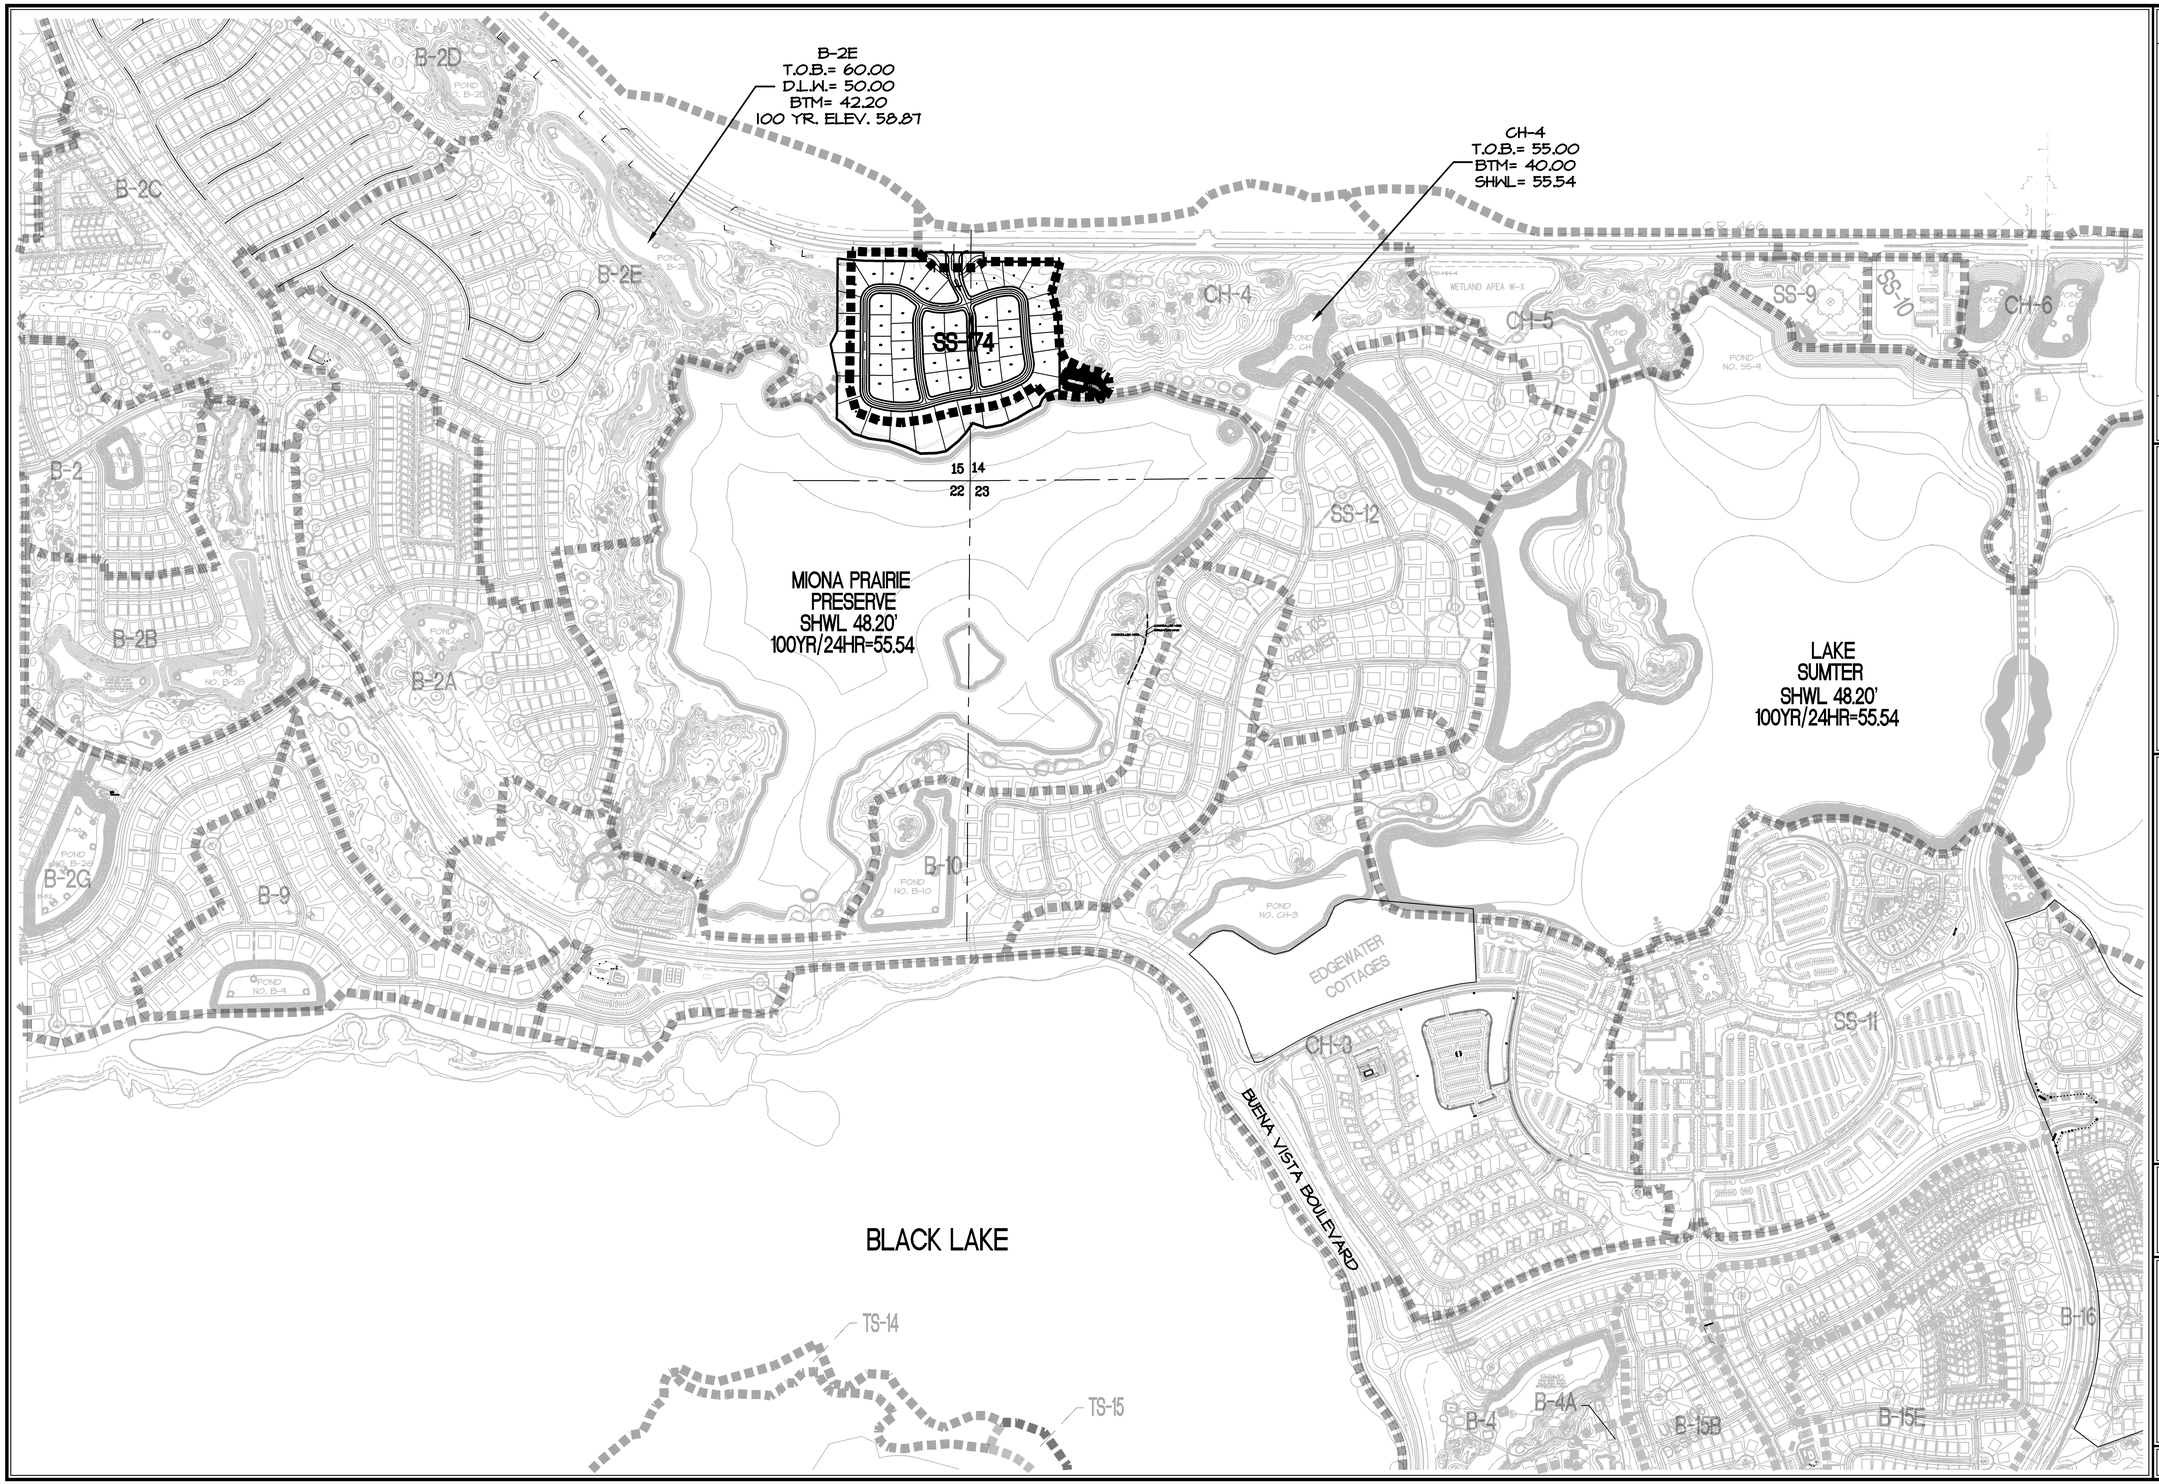

DATE	REVISIONS	BY

FARNER BARLEY AND ASSOCIATES, INC.
ENGINEERS ▲ SURVEYORS ▲ PLANNERS
Certificate of Authorization Number: 4709
4450 N.E. 83rd Road ○ Wildwood, Florida 34785 ○ (352) 748-3128

The Villages

VILLAGES OF SUMTER
UNIT 174

MASTER DEVELOPMENT PLAN

DATE 2-10-10
DRAWN BY DC
CHKD BY JAH
FILE NAME MDEV
JOB NO. 921141.1912

SHT. 2 OF 14

S:\SUMTER\UNITS&VILLAS\UNIT 174\CIVIL\CONSTRUCTION\002-174-MDEV.dwg, 4/2/2010 9:36:59 AM