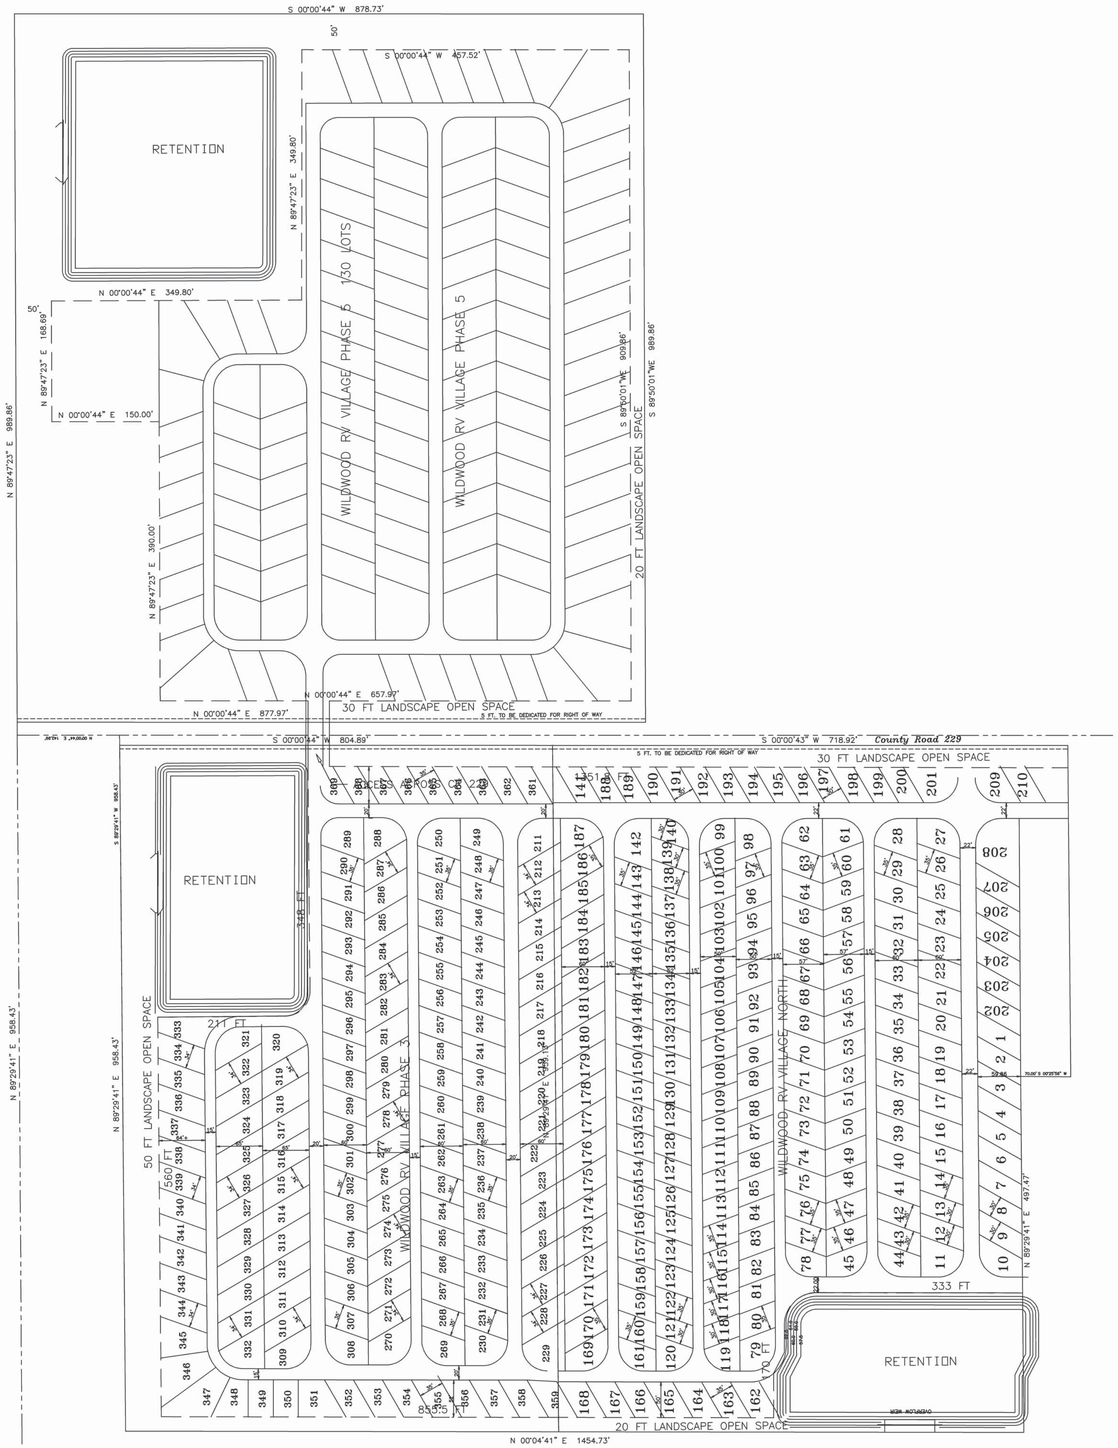

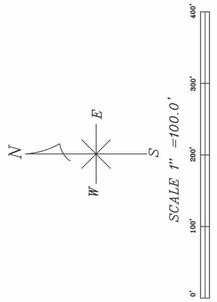

SITE AREA BREAKDOWN
TOTAL SITE AREA = 2,105,269 SF
GREEN AREA = 559,104 SF
GREEN AREA PERCENT = 26.56 %
TRAVEL TRAILER AREA = 1,546,165 SF

OPEN SPACE

DATE	REV.	BY

Design Services
4336 ST. LAWRENCE DRIVE
NEW PORT RICHEY, FL. 34655
(727)372-0566

PROJECT:
WILDWOOD RV VILLAGE
882 STATE ROAD 44
WILDWOOD, SUMTER COUNTY, FLORIDA

CLIENT:
AAMW ENTERPRISES, LLC
882 STATE ROAD 44
WILDWOOD, FLORIDA 34785
813-312-4274

DRAWN	RH
CHECKED	GPG
DATE	7-5-19
SCALE	1" = 100'
JOB NO.	17-005.00
SHEET	M-1
	- OF - SHEETS